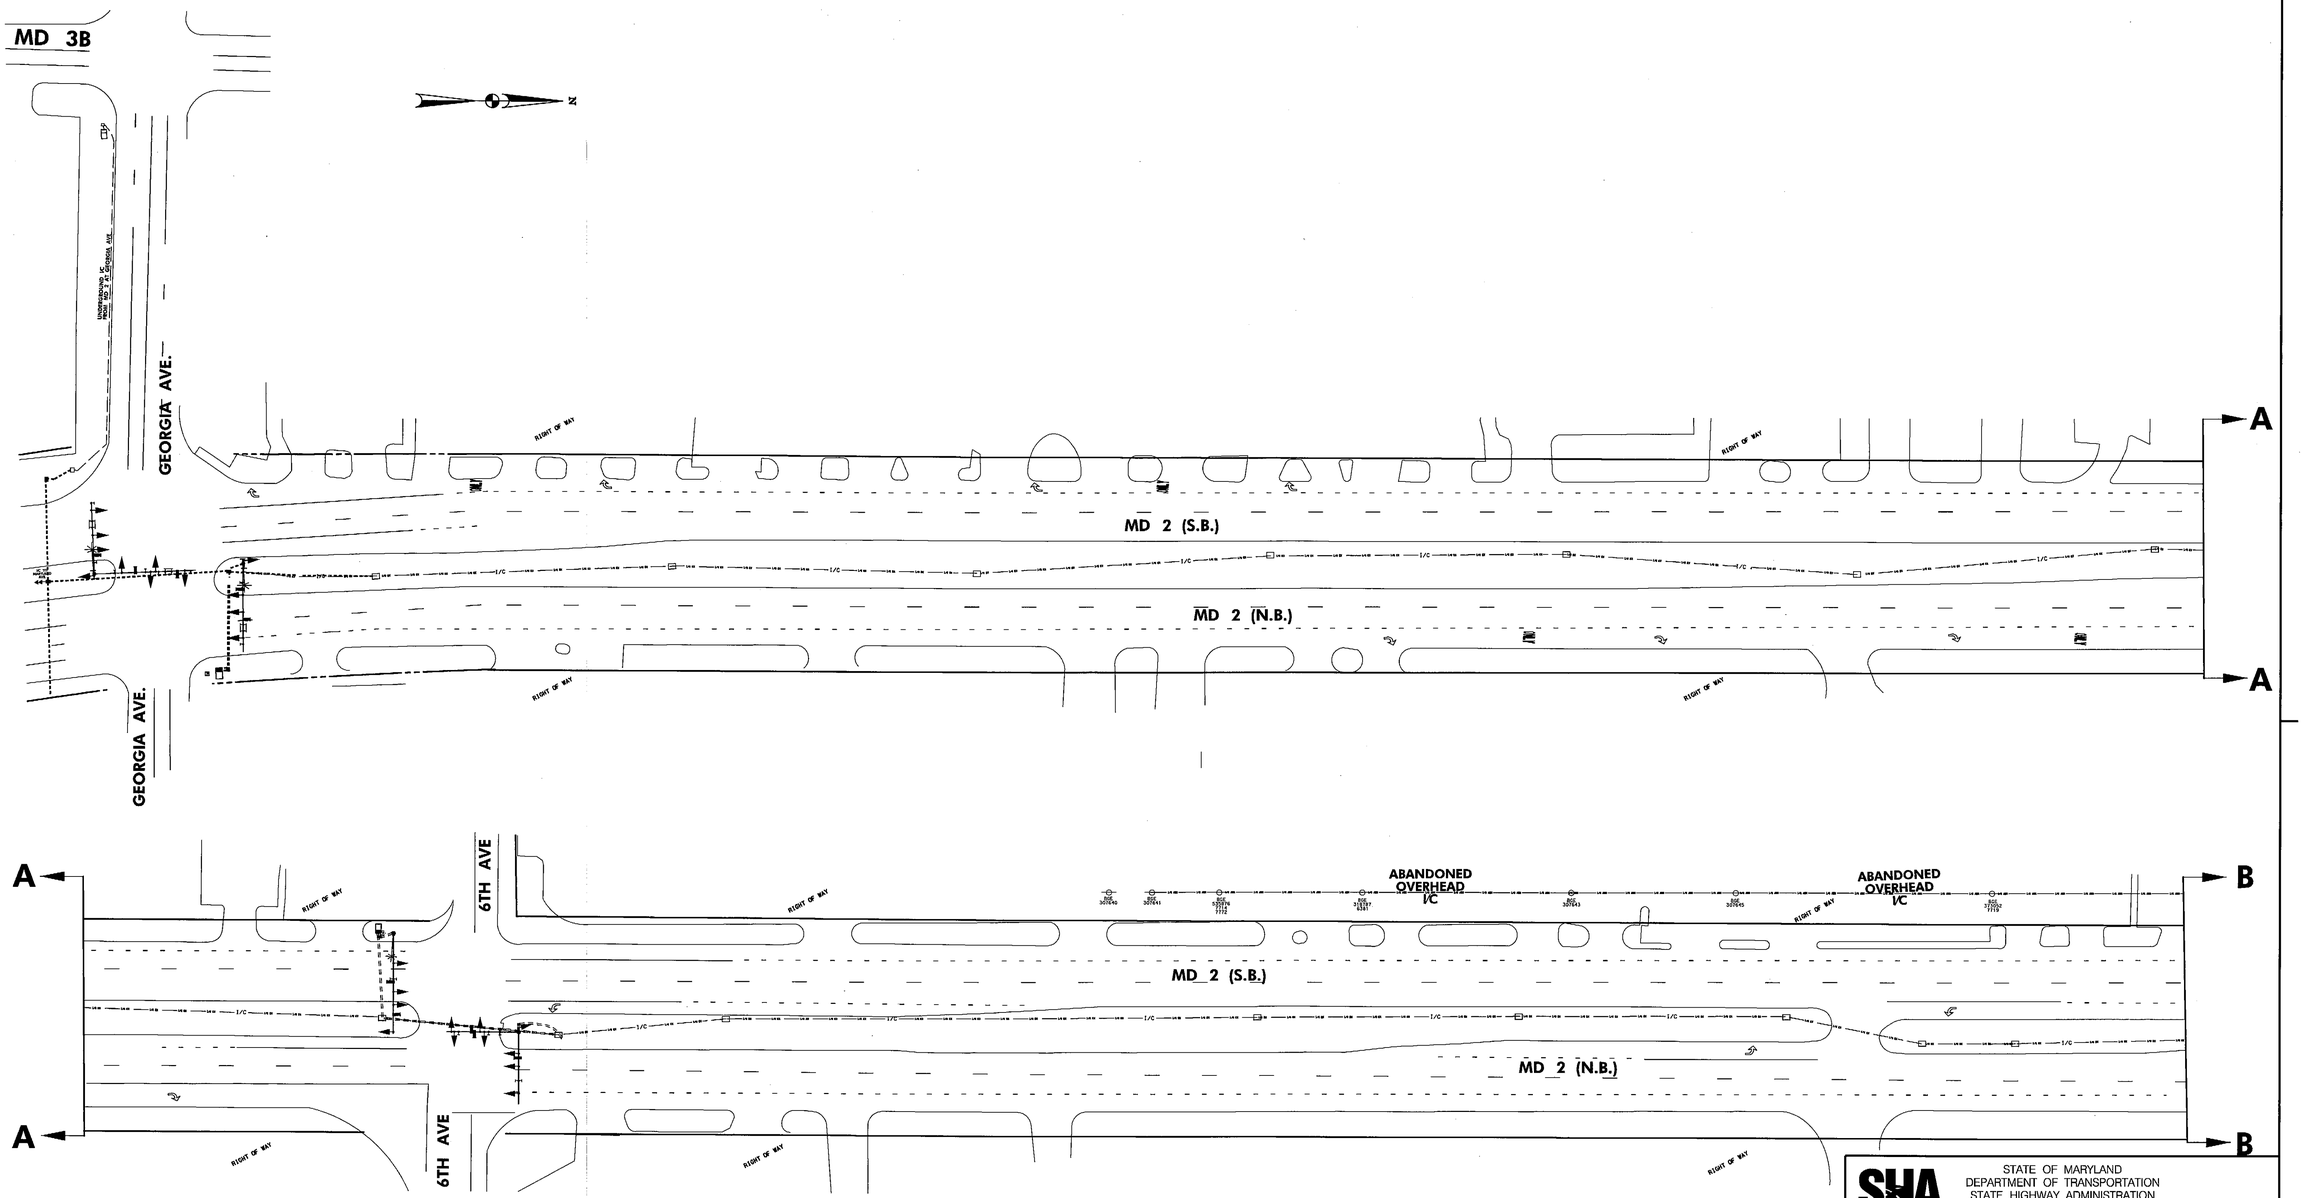

STATE OF MARYLAND
DEPARTMENT OF TRANSPORTATION
STATE HIGHWAY ADMINISTRATION

OFFICE OF TRAFFIC & SAFETY
TRAFFIC ENGINEERING DESIGN DIVISION

MD-2 (GOVERNOR RITCHIE HWY.)
FROM GEORGIA AVENUE TO MVA

Traffic Signal Interconnect Plan

SCALE 1" = 50' ADVERTISED DATE 8-73 CONTRACT NO. AA 877-003-585

DESIGNED BY W. Richardson
DRAWN BY BT/JG
CHECKED BY
F.A.P. NO.
COUNTY Anne Arundel
LOGMILE 02000236.66 to 02000239.10
TIMS NO. J661
TOD NO.

DRAWING NO. 1135E-IC1 - 1 OF 5 SHEET NO. 24 OF 31

APPROVALS
TEAM LEADER
ASST. DIV. CHIEF
DIVISION CHIEF
OFFICE DIRECTOR
ORIGINAL ON FILE

REVISIONS
(E) REVISED FOR SIGNAL RECONSTRUCTION
5/09 SHA*AA2615168 TIMS*J661
WAE [signature] 2/96

CENTURY ENGINEERING
CONSULTING ENGINEERS - PLANNERS
10710 GILROY ROAD
HUNT VALLEY, MD 21031

WAE Williams Associates Engineers
Williams Associates-Engineers, P.A.
251 Najoles Road, Suite E
Millersville, Maryland 21108
Phone: 410-729-1004
Facsimile: 410-729-1009

PLOTTED: Wednesday, June 17, 2009 AT 03:04 PM
FILE: S:\2009\Transportation\26265 - 15 MD 710 @ Chesapeake Centre Dr\CADD\ACAD SheetSets\WAE\MD-2 710 CADD FINAL - 090609\MD2Base.dgn

BY: emilesky -