F H WA REGION NO	STATE	FED. AID PROJ. NO	SHEET NO.	TOTAL SHEETS
3	MD.	N/A	1	1

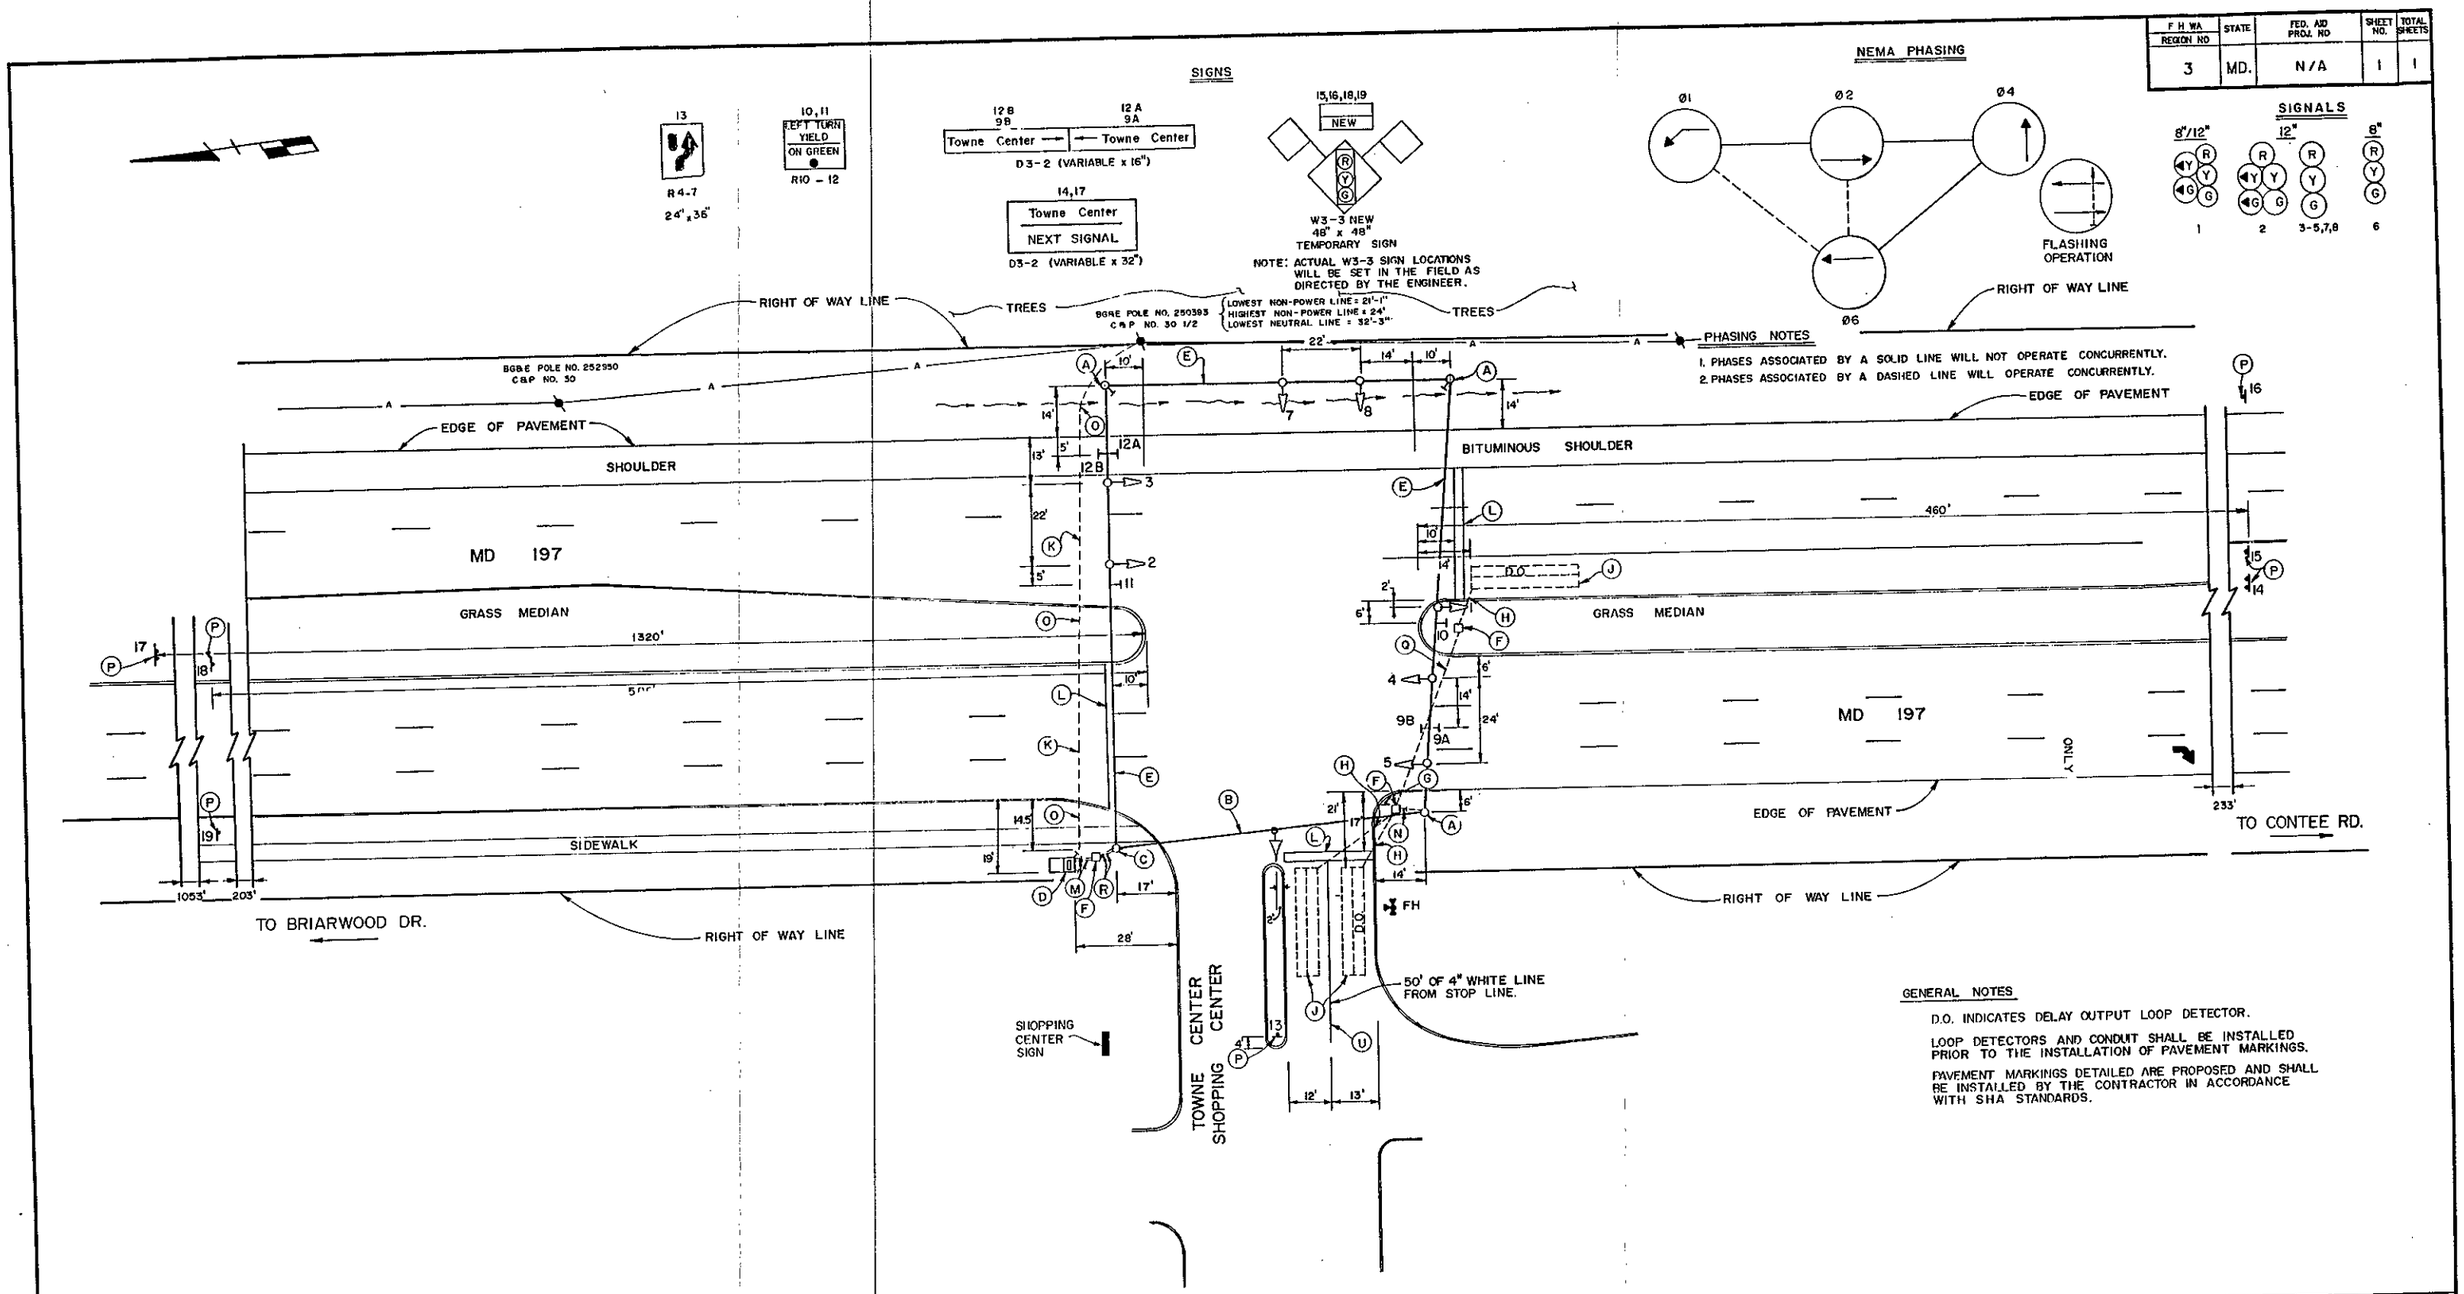

GENERAL NOTES

D.O. INDICATES DELAY OUTPUT LOOP DETECTOR.

LOOP DETECTORS AND CONDUIT SHALL BE INSTALLED PRIOR TO THE INSTALLATION OF PAVEMENT MARKINGS.

PAVEMENT MARKINGS DETAILED ARE PROPOSED AND SHALL BE INSTALLED BY THE CONTRACTOR IN ACCORDANCE WITH SHA STANDARDS.

UTILITY LEGEND

AERIAL CABLE	—A—A—A—A
ELECTRIC	—E—E—E—E—
TELEPHONE	—T—T—T—T
GAS	—G—G—G—G—
SEWER	—S—S—S—
WATER	—W—W—W—
CABLE TV	TV—TV—TV—TV

64896 - 28

BUCHART HORN, INC.
244 WEST BLOCK
THE QUADRANGLE
VILLAGE OF CROSS KEYS
BALTIMORE, MARYLAND 21210

REVISIONS

APPROVALS

CHIEF, SIGNAL DESIGN SECTION 10/30/90

ASST. DISTRICT ENGINEER, TRAFFIC

CHIEF, TRAFFIC ENGINEERING DIVISION 10/30/90

DEPUTY CHIEF ENGINEER, OFFICE OF TRAFFIC 11/1/90

MDOT – STATE HIGHWAY ADMINISTRATION
Office of Traffic
TRAFFIC ENGINEERING DIVISION

DRAWN BY: L. M. TAUBER
DES. BY: J. D. MALINOWSKI
CHK. BY: 10/30/90 11/2/90

MD 197 AND TOWNE CENTER SHOPPING CENTER

SIGNAL NO. 16019713.51

COUNTY: PRINCE GEORGE'S

DATE: OCT. 1990
SCALE: 1" = 20'
F.A.P. NO. N/A
S.H.A. NO.

TS/STD. NO. TS 3078

SHEET NO. 1 OF 1

16019713.51