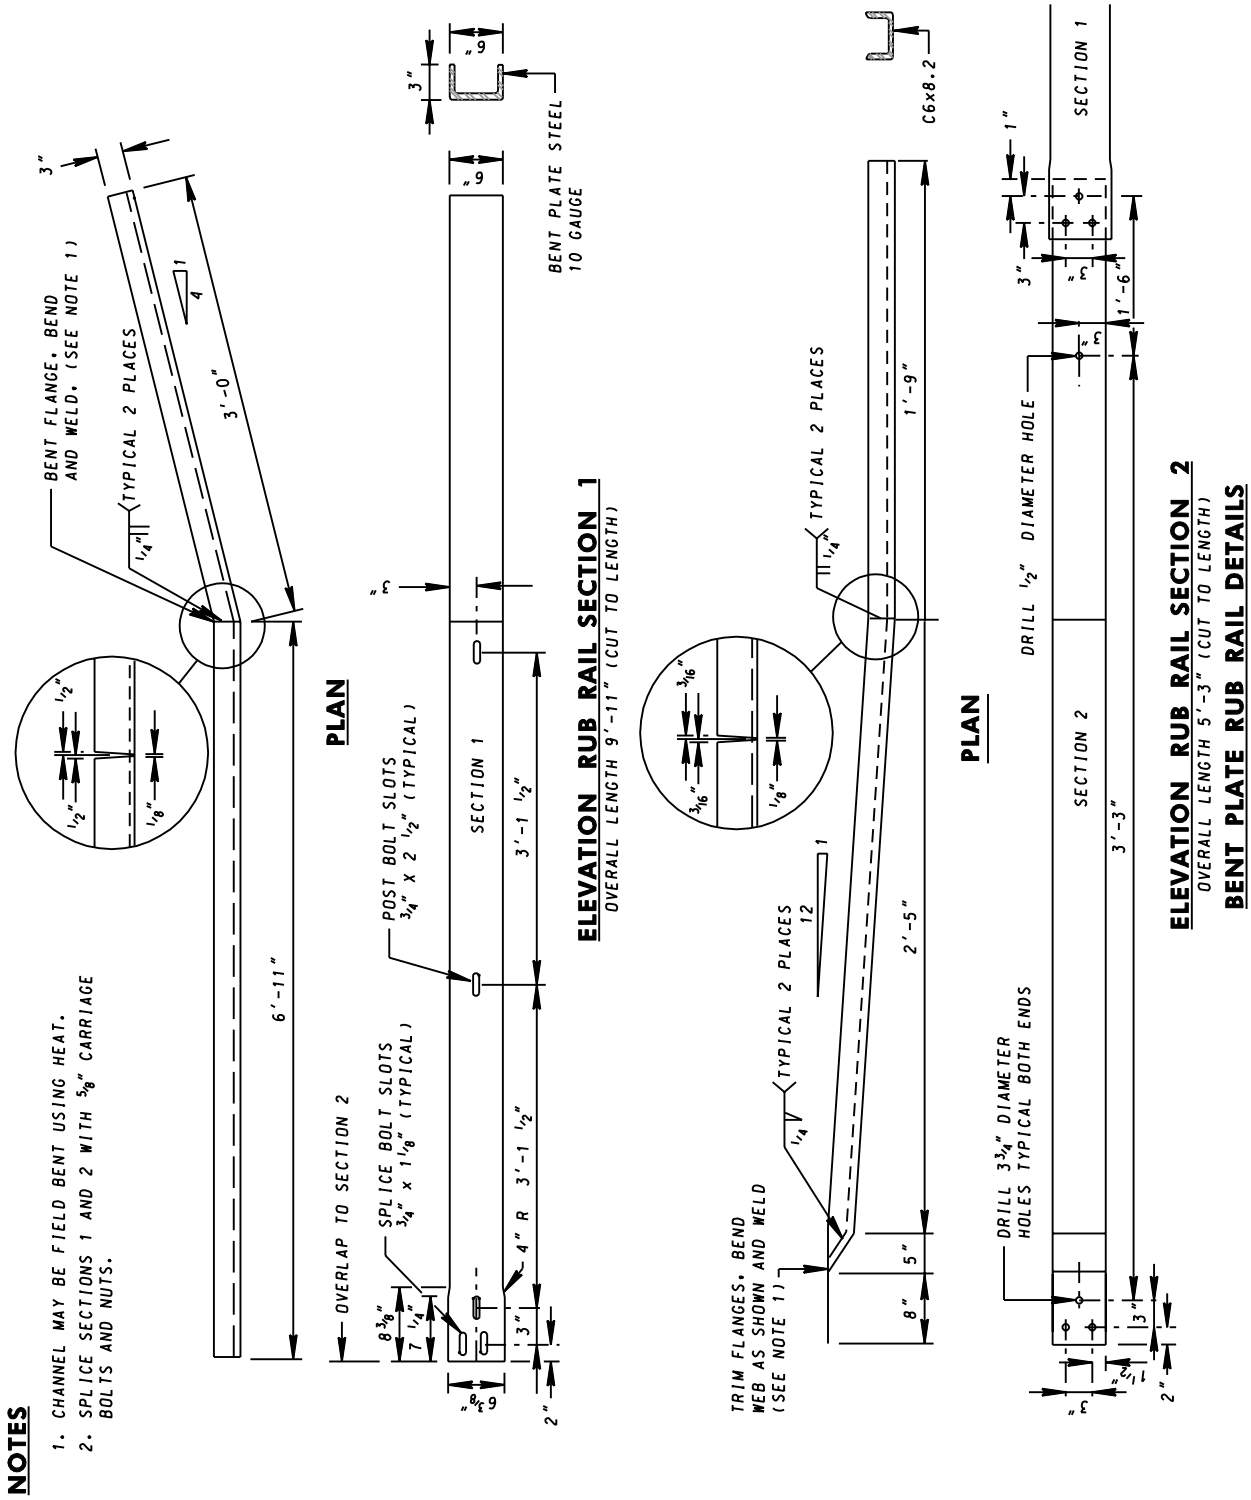

SPECIFICATION 605	CATEGORY CODE ITEMS	
APPROVED	Kirk G. McClelland DIRECTOR – OFFICE OF HIGHWAY DEVELOPMENT	
SHA State Highway Administration	APPROVAL • SHA REVISIONS	APPROVAL • FEDERAL HIGHWAY ADMINISTRATION
	APPROVAL 2-9-90	APPROVAL 6-8-90
	REVISED 10-1-01	REVISED 7-2-99
	REVISED	REVISED
	REVISED	REVISED

Maryland Department of Transportation
STATE HIGHWAY ADMINISTRATION
STANDARDS FOR HIGHWAYS AND INCIDENTAL STRUCTURES
TRAFFIC BARRIER W BEAM ANCHORAGE WITH RUB RAIL TO JERSEY SHAPE OR F SHAPE

STANDARD NO. MD 605.43-02