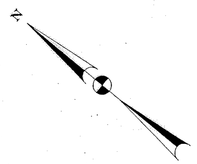

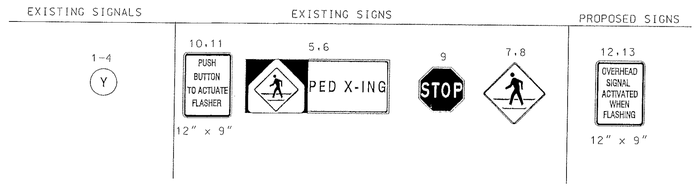

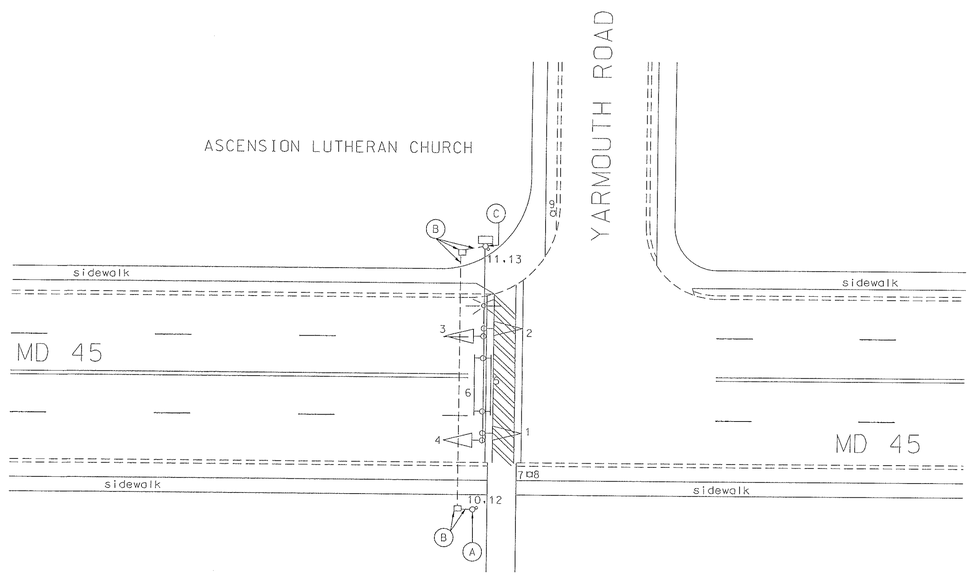

CONSTRUCTION DETAILS

A. Install indicator light and sign on existing pedestal pole.
B. Use existing conduit and handhole.
C. Install indicator light and sign on existing mast arm pole.

EQUIPMENT LIST

EQUIPMENT TO BE FURNISHED AND INSTALLED BY SHA

9001	2 Ea	Dialight part number 556-1705-801
9002	2 Ea	Pushbutton and LED housing
9003	100 Lf	3 conductor electrical cable No.14 AWG
9004	1 Ea	115 volt LED

UTILITY LEGEND

—G—G—	GAS MAIN
—W—W—	WATER MAIN
—S—S—	SEWER MAIN
—E—E—	ELECTRIC CABLES
—A—A—	AERIAL CABLES
—T—T—	TELEPHONE CABLES

REVISIONS	APPROVALS
	ORIGINAL
	TEAM LEADER, TRAFFIC ENGINEERING DESIGN DIVISION
	ASST. CHIEF TRAFFIC ENGINEERING DESIGN DIVISION
	ON
	CHIEF, TRAFFIC ENGINEERING DESIGN DIVISION
(A) 5/2000 Install ped indication for flaser	FILE
	DIRECTOR, TRAFFIC & SAFETY

MARYLAND DOT - STATE HIGHWAY ADMINISTRATION
Office of Traffic & Safety
TRAFFIC ENGINEERING DESIGN DIVISION

MD 45 AT YARMOUTH ROAD

DRAWN BY:	D. DICKERSON	F.A.P. NO.		TS NO. 3460 (A)	SHEET NO.
CHECKED BY:		S.H.A. NO.			
SCALE:	NONE	COUNTY:	BALTIMORE	T.I.M.S. NO. D 808	OF
DATE:	5/2000	LOG MILE:	030004501.03		