DIMENSION DIAGRAM

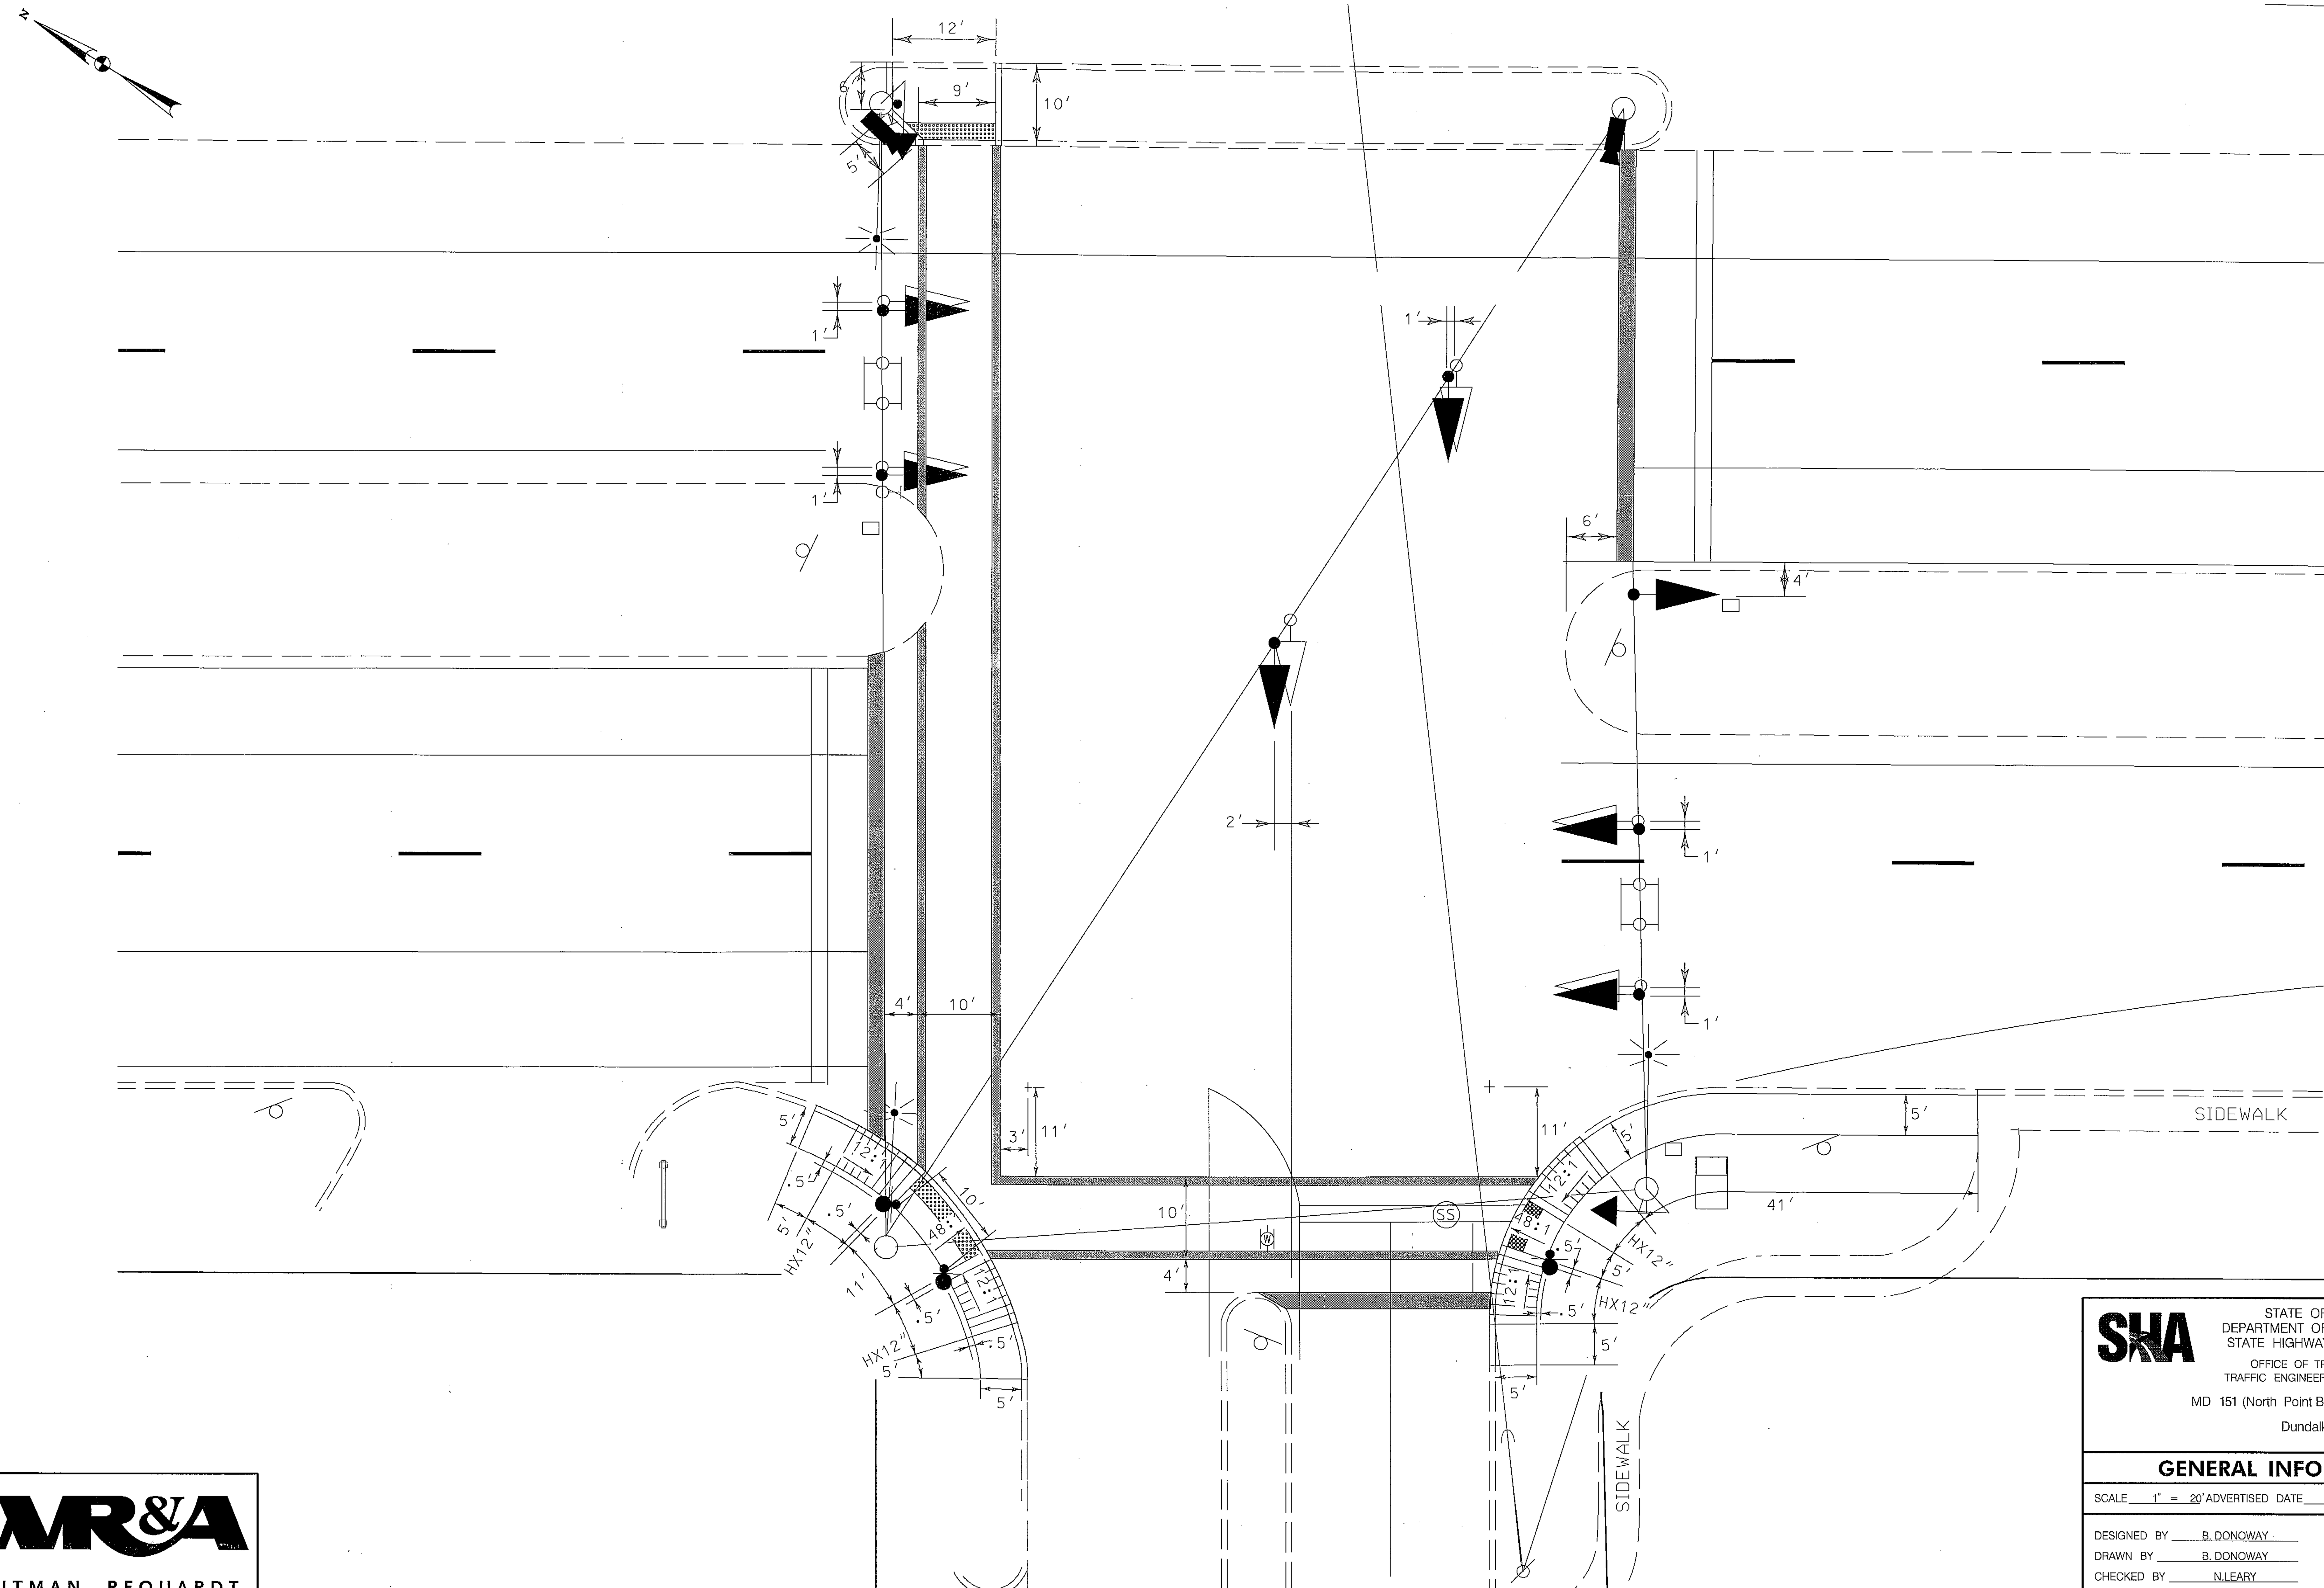

WHITMAN, REQUARDT & ASSOCIATES, LLP
801 South Caroline Street, Baltimore, Maryland 21231

BY: bdonoway

STATE OF MARYLAND
DEPARTMENT OF TRANSPORTATION
STATE HIGHWAY ADMINISTRATION
OFFICE OF TRAFFIC & SAFETY
TRAFFIC ENGINEERING DESIGN DIVISION

MD 151 (North Point Blvd.) and St. Monica Drive
Dundalk, Maryland

GENERAL INFORMATION SHEET

SCALE 1" = 20' ADVERTISED DATE 3/15/2010 CONTRACT NO. XX4485185

DESIGNED BY B. DONOWAY — COUNTY Baltimore
DRAWN BY B. DONOWAY — LOGMILE
CHECKED BY N.LEARY — TIMS NO. K355
F.A.P. NO. — TOD NO.

TS NO. — DRAWING TSP – 2 OF 3 — SHEET NO. 2 OF 3

PLOTTED: 04-13-2010
FILE: n:\31669-061\CADD\pSG-N002_K355.dgn