WIRING DIAGRAM

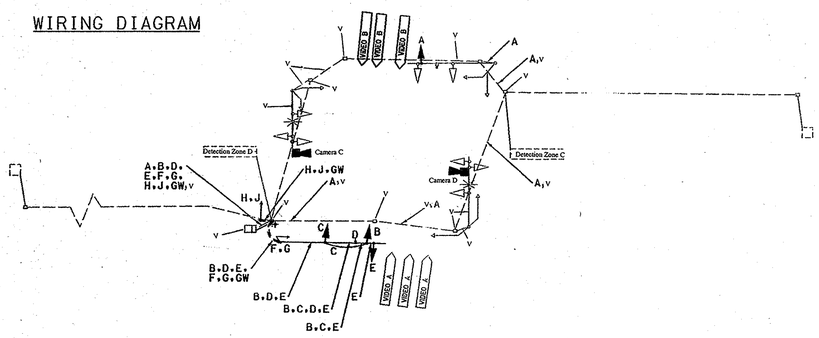

WIRING DIAGRAM

A,B,E	7 CONDUCTOR ELECTRICAL CABLE (#14 AWG)
C,F,H	5 CONDUCTOR ELECTRICAL CABLE (#14 AWG)
H	250' VIDEO DETECTION LEAD IN
V	Video Detection Cable
G,J	2 CONDUCTOR ELECTRICAL CABLE (#14 AWG) FOR PUSH BUTTON
GW	GROUND WIRE
⏚	GROUND ROD (EX)

WELLS & ASSOCIATES, LLC

TRANSPORTATION, TRAFFIC, AND PARKING CONSULTANTS
1420 Spring Hill Rd., Suite 600
McLean, VA 22102
Phone: (703) 917-6620 Fax: (703)917-0739
5 Wirt St., SW, Suite 300
Leesburg, VA 20175
Phone: (703) 443-1442 Fax: (703) 443-1225

MARYLAND DOT - STATE HIGHWAY ADMINISTRATION
Office of Traffic & Safety
TRAFFIC ENGINEERING DESIGN DIVISION
TRAFFIC SIGNAL DESIGN PLAN
BALLENGER CREEK PKWY (MD 351)
AT CRESTWOOD BOULEVARD

11/05
Tims# H-335

DRAWN BY:	WTB	F.A.P. NO.		TS NO. 3488 C - GI	SHEET NO.
CHECKED BY:	CT	S.H.A. NO.	BW996M82	T.I.M.S. NO. E434	2 OF 2
SCALE:	NTS	COUNTY:	FREDERICK		
DATE:	01/25/05	LOG MILE:	10035100.61		