WIRING DIAGRAMS

MD 543 & MD 136

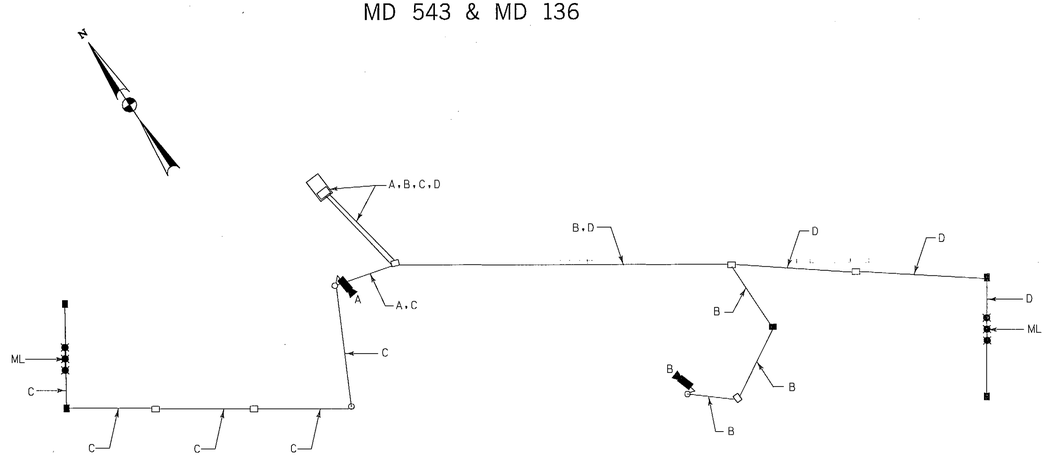

WIRING KEY

A, B — VIDEO CAMERA DETECTION LEAD-IN CABLE

C, D — MICROLOOP PROBE LEAD-IN

ML - MICROLOOP PROBE SET

MD 543 & WHEEL ROAD

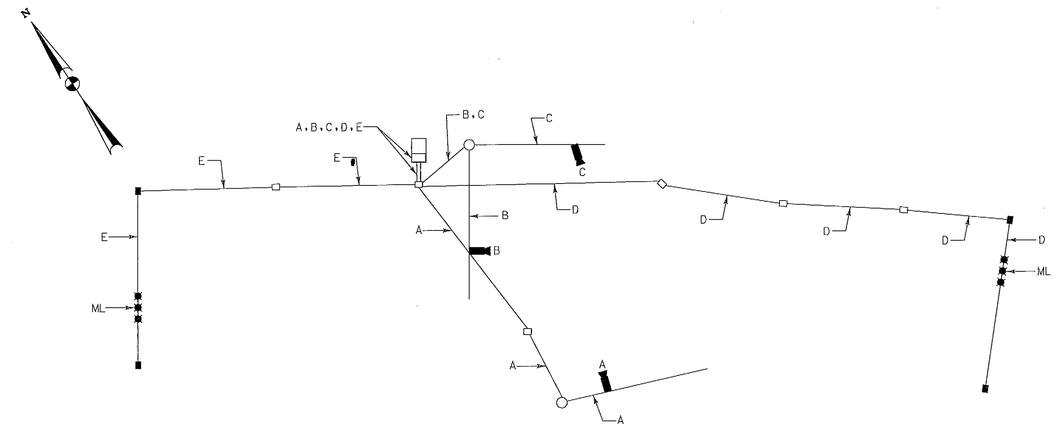

WIRING KEY

A, B, C — VIDEO CAMERA DETECTION LEAD-IN CABLE

D, E — MICROLOOP PROBE LEAD-IN

ML - MICROLOOP PROBE SET

US 1 & MD 623

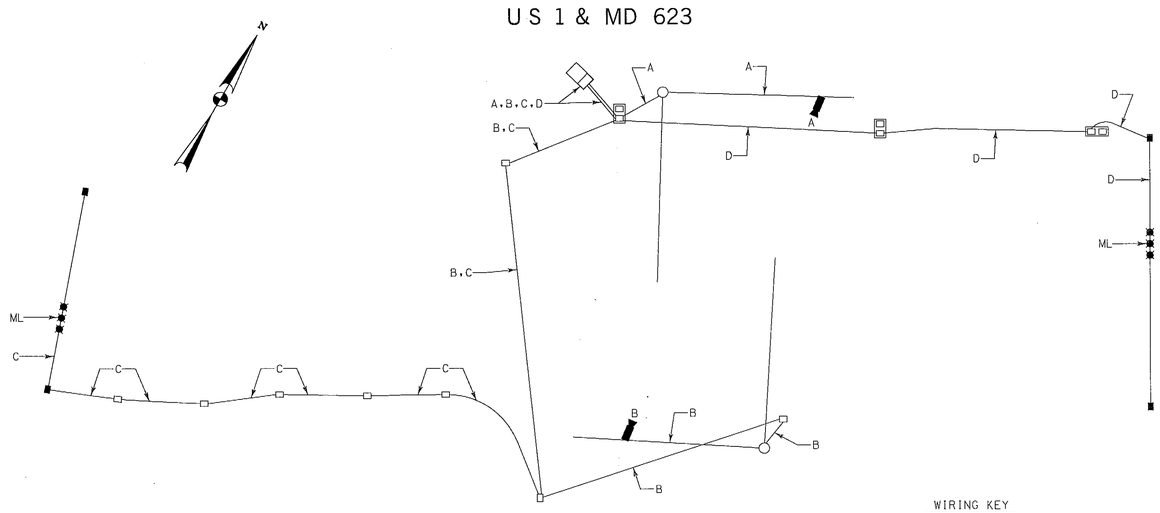

WIRING KEY

A, B — VIDEO CAMERA DETECTION LEAD-IN CABLE

C, D — MICROLOOP PROBE LEAD-IN

ML - MICROLOOP PROBE SET

U.S. 40 & MD 132

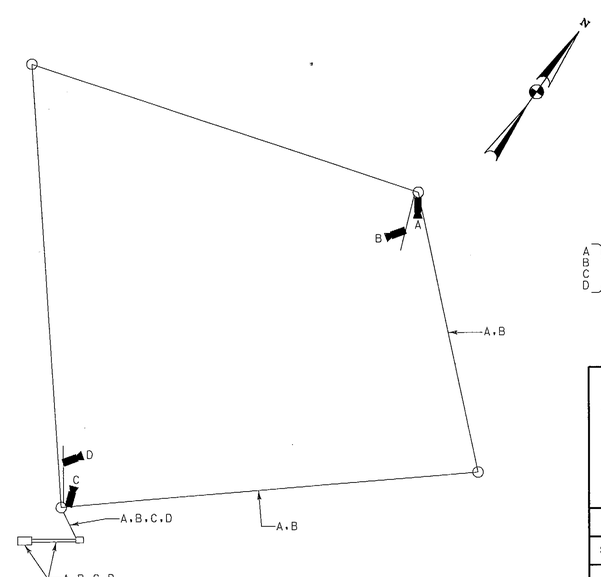

WIRING KEY

A, B, C, D — VIDEO CAMERA DETECTION LEAD-IN CABLE

TOD NO:XX356-04
SHA NO:HA378K52
US 1,US 40,MD 543 V.L.

WR&A
WHITMAN, REQUARDT & ASSOCIATES, LLP
801 South Caroline Street, Baltimore, Maryland 21231

BY: sbloss

SHA
STATE OF MARYLAND
DEPARTMENT OF TRANSPORTATION
STATE HIGHWAY ADMINISTRATION
OFFICE OF TRAFFIC & SAFETY
TRAFFIC ENGINEERING DESIGN DIVISION

Video Detection Upgrades

U.S 40, U.S.1 and MD 543

GENERAL INFORMATION SHEET

SCALE NONE ADVERTISED DATE 9/25/2009 CONTRACT NO. XX 3565168

DESIGNED BY S. Bloss
DRAWN BY S. Bloss
CHECKED BY N. Leary
F.A.P. NO.

COUNTY Harford
LOGMILE
TIMS NO. J906
TOD NO.

TS NO. | DRAWING TSP-5 OF 6 | SHEET NO. 5 OF 6

PLOTTED: 09-28-2009
FILE: n:\31556-182\CADD\p5G-N005_J906.dgn