WIRING KEY

A
B
C
D
} PRE-MANUFACTURED CAMERA TO CONTROLLER CABLE (500')

WIRING DIAGRAM

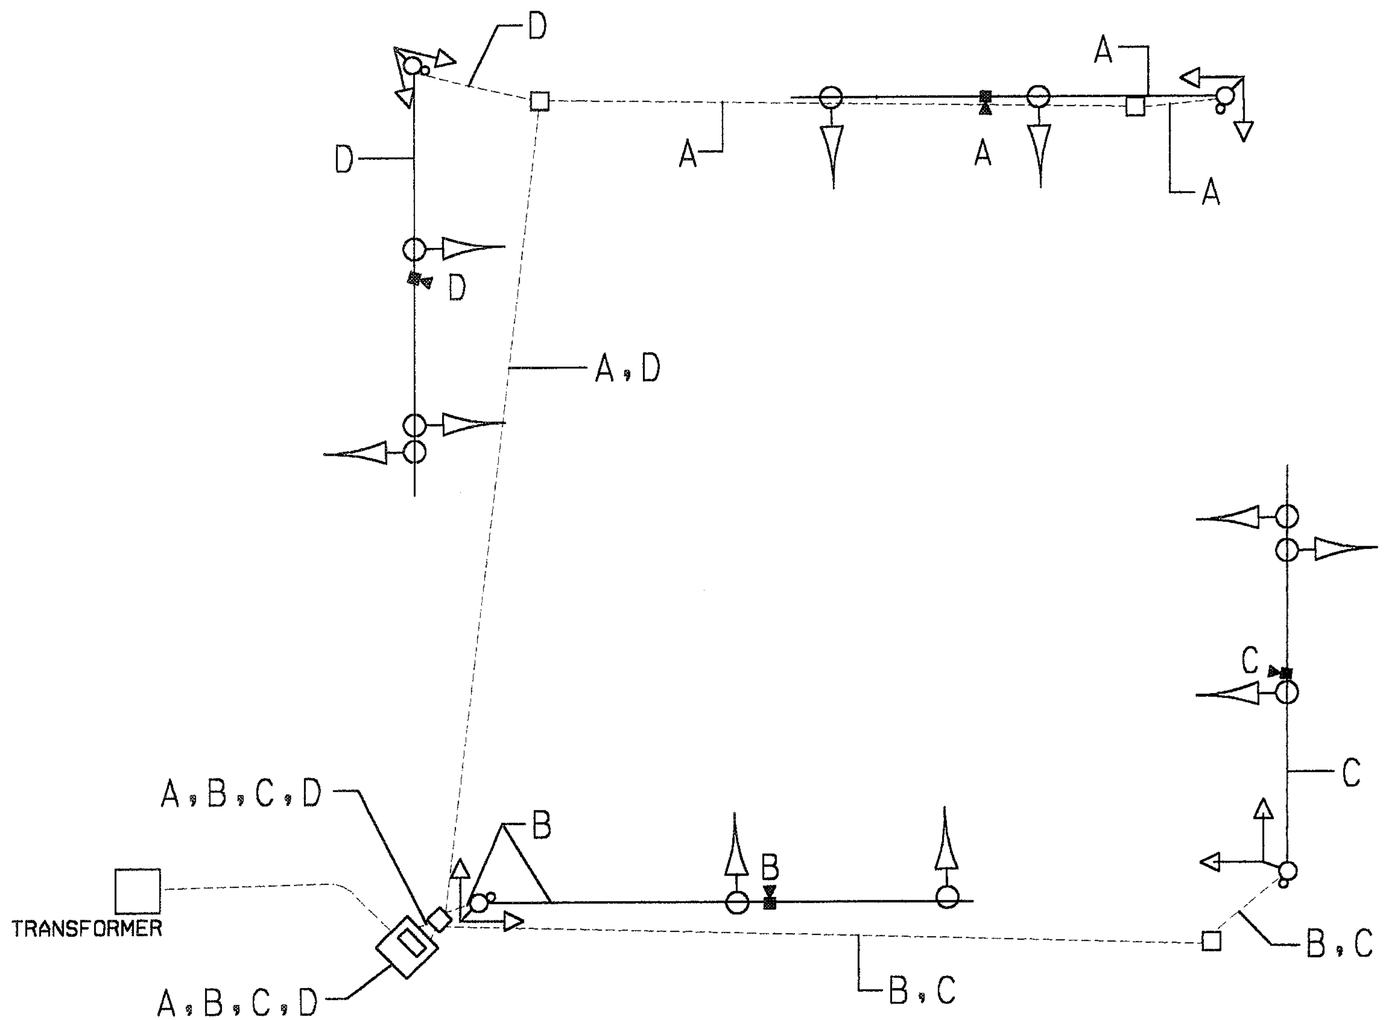

REVISIONS	APPROVALS
	TEAM LEADER, TRAFFIC ENGINEERING DESIGN DIVISION
	ASST. CHIEF, TRAFFIC ENGINEERING DESIGN DIVISION
	CHIEF, TRAFFIC ENGINEERING DESIGN DIVISION
	DIRECTOR, TRAFFIC & SAFETY

STREET TRAFFIC STUDIES, LTD.
4337A.DGN

MARYLAND DOT - STATE HIGHWAY ADMINISTRATION
Office of Traffic & Safety
TRAFFIC ENGINEERING DESIGN DIVISION

MD 27 AND BETHESDA CHURCH ROAD

DRAWN BY: J. ALLEN	F.A.P. NO.	TB NO. 3062 B	SHEET NO. 2 OF 2
CHECKED BY: R.R.Z.	S.H.A. NO.		
SCALE: NONE	COUNTY: MONTGOMERY	T.I.M.S. NO.	
DATE: 1-31-03	LOG MILE: 15002706.30		