MD 27 (RIDGE ROAD) IS ASSUMED TO RUN IN A NORTH-SOUTH DIRECTION.

EXISTING SIGNALS

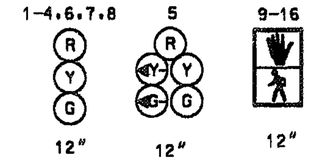

PHASING

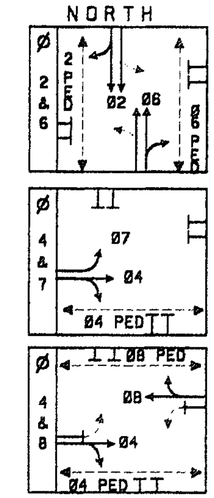

PROPOSED SIGNALS

VIDEO DETECTION CAMERA (A-D)

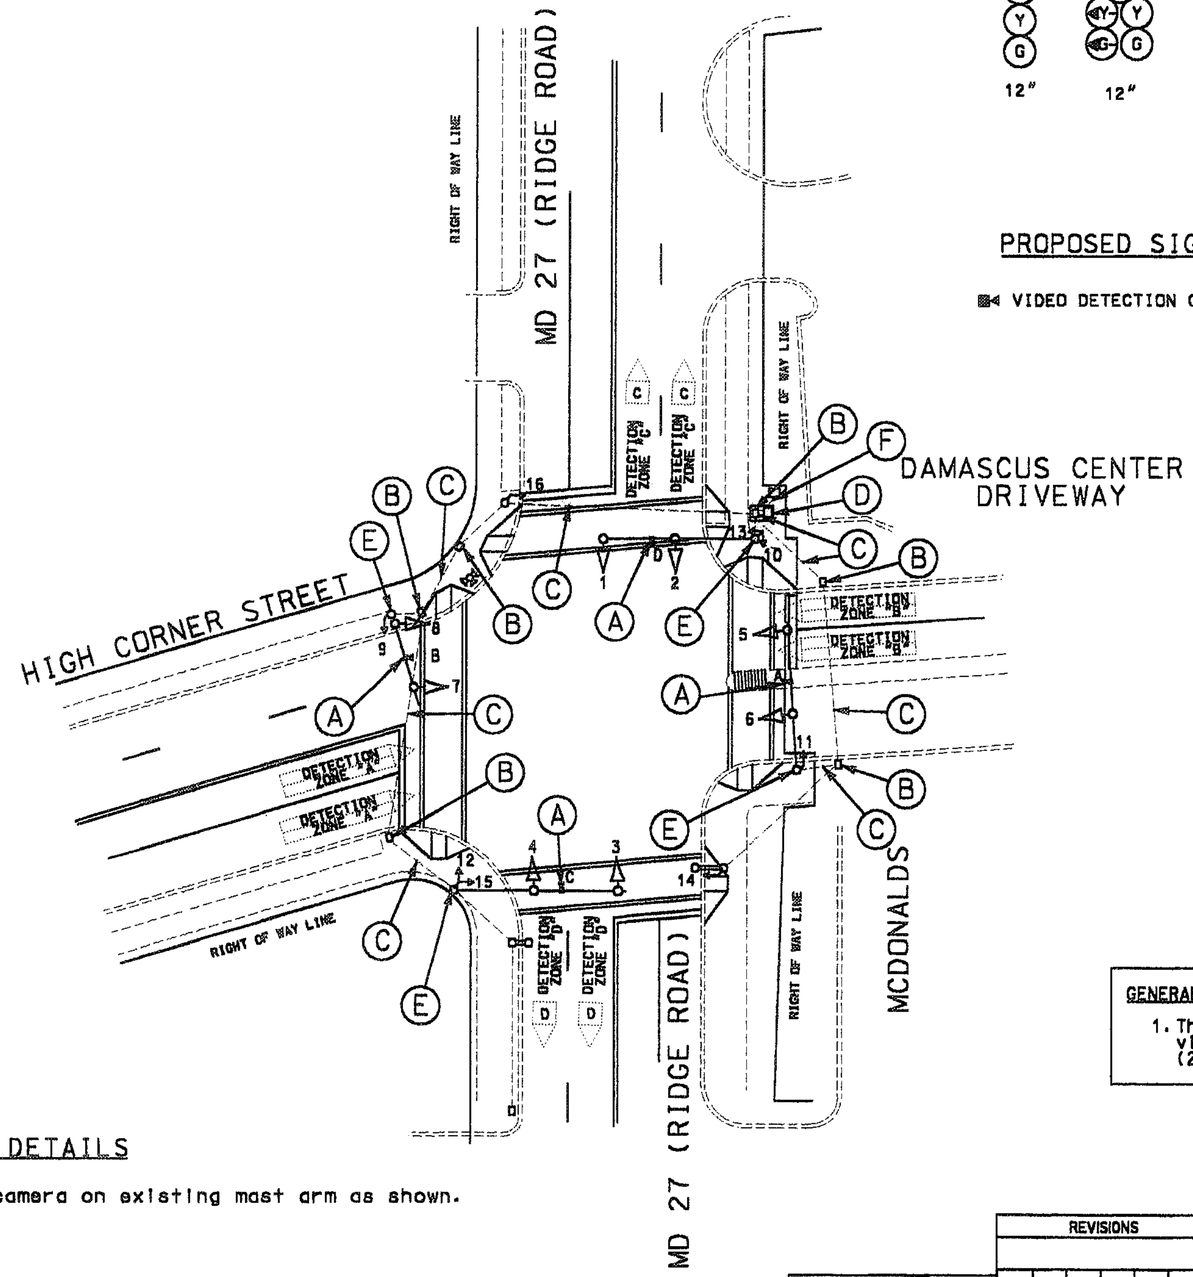

GENERAL NOTES:

1. The Contractor shall coordinate the aligning and placement of video detection zones with Bobby Gonzales of MCDPW&T at (240) 777-8761.

CONSTRUCTION DETAILS

A. Install proposed video detection camera on existing mast arm as shown.

B. Use existing handhole.

C. Use existing conduit.

D. Use existing base mounted cabinet and controller.

E. Use existing pole.

F. Existing underground electrical service to be maintained by PEPCO.

STREET TRAFFIC STUDIES, LTD.

4337C.dgn

REVISIONS	APPROVALS
(A) 1-31-03 INSTALL VIDEO DETECTION DUE TO RESURFACING JWA	ORIGINAL ON FILE — DIRECTOR, TRAFFIC & SAFETY

MARYLAND DOT - STATE HIGHWAY ADMINISTRATION
Office of Traffic & Safety
TRAFFIC ENGINEERING DESIGN DIVISION

DAMASCUS CENTER DRWY.- HIGH CORNER ST.- RIDGE ROAD (MD. 27)

DRAWN BY: T.E.L.	F.A.P. NO.	TS NO.	SHEET NO.
CHECKED BY: B.L.M	S.H.A. NO.	T.I.M.S. NO.	1 OF 2
SCALE: NONE	COUNTY: MONTGOMERY		
DATE: 6-22-98	LOG MILE:		