PROPOSED SIGNS

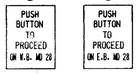

INSIDE FIREHOUSE WALL "A"

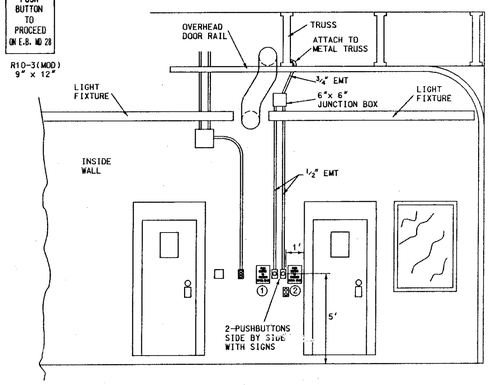

PROPOSED SIGNS

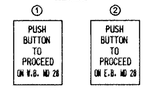

INSIDE FIREHOUSE WALL "B"

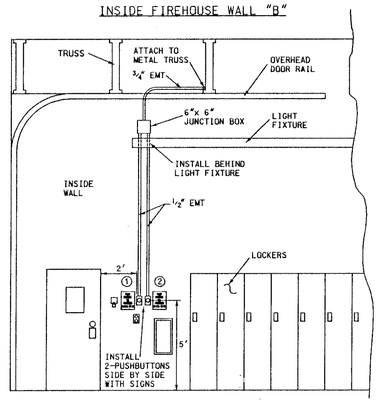

INSIDE FIREHOUSE WALL "C"

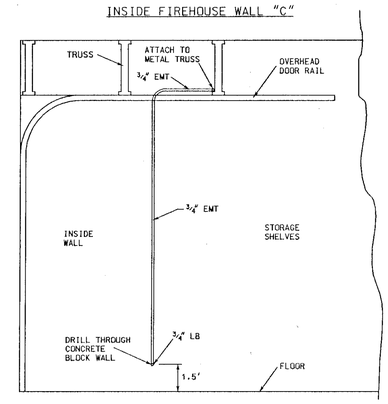

OUTSIDE FIREHOUSE WALL "D"

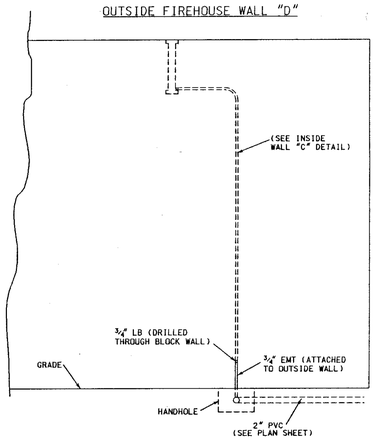

FIREHOUSE STATION 31
OVERHEAD VIEW

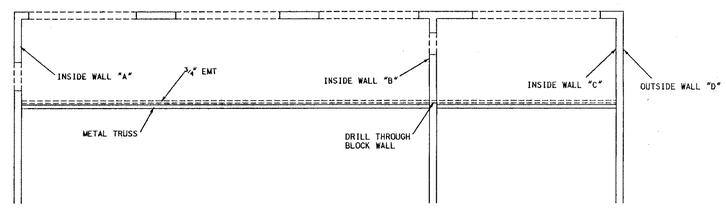

STREET TRAFFIC STUDIES, LTD.
400 Crain Hwy., N.W.
Glen Burnie, MD 21061
Ph (410) 590-5500
Fax (410) 590-6637

TA34FH.DGN

REVISIONS	APPROVALS
	ASST. CHIEF TEDD SECTION
	ASST. DISTRICT ENGINEER, TRAFFIC
	CHIEF, TRAFFIC ENGINEERING DESIGN DIVISION
	DIRECTOR, TRAFFIC & SAFETY

MARYLAND DOT - STATE HIGHWAY ADMINISTRATION
Office of Traffic & Safety
TRAFFIC ENGINEERING DESIGN DIVISION

STATION 31 PUSHBUTTON, CONDUIT PLACEMENT DETAILS

DRAWN BY: W J NIES	COUNTY: MONTGOMERY	TS NO.	SHEET NO.
CHECK BY: R R ZACHERL	LOG MILE:		
DATE: 11-18-99	F.A.P. NO.	T.I.M.S. NO.	2 OF 3
SCALE: NONE	S.H.A. NO.		