6" PVC PIPE DEATILS

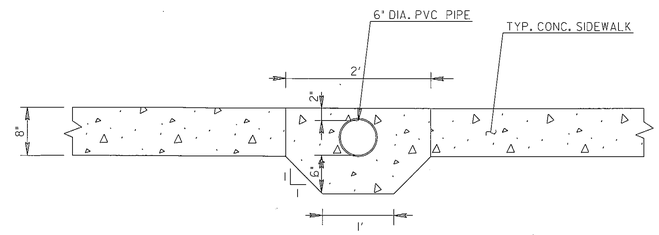

SECTION A-A

SCALE : 1"= 1/2'

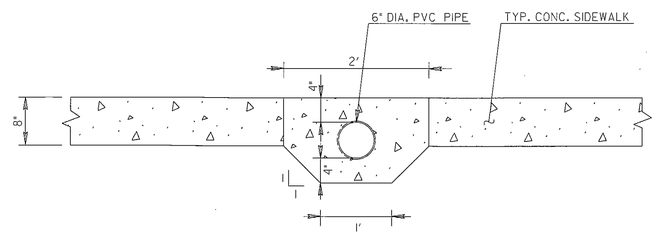

SECTION B-B

SCALE : 1"= 1/2'

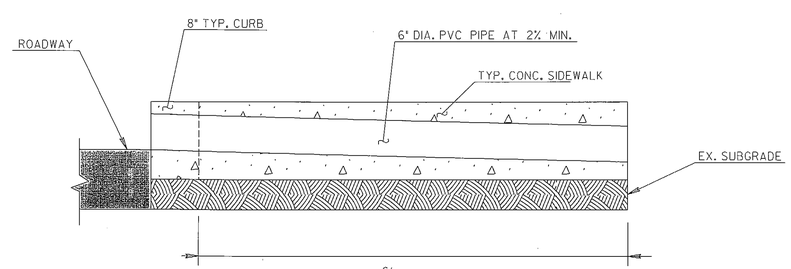

SECTION C-C

SCALE : 1"= 1/2'

NOTE:

THE 6 FT PVC DRAIN PIPE WILL BE PAID UNDER PAY ITEM 8040.

TOD NO: XY128-08
SHA NO: MO474B53
MD 190 @ Little Falls Parkway

GEOMETRIC LEGEND

EXISTING
PROPOSED

UTILITY LEGEND

SD	STORM DRAIN
G	GAS MAIN
W	WATER MAIN
S	SEWER MAIN
E	ELECTRIC CABLES
A	AERIAL CABLES
T	TELEPHONE CABLES
F	FIBER-OPTIC CABLES

BY: fanyong

STATE OF MARYLAND
DEPARTMENT OF TRANSPORTATION
STATE HIGHWAY ADMINISTRATION

OFFICE OF TRAFFIC & SAFETY
TRAFFIC ENGINEERING DESIGN DIVISION

MD 190 (RIVER ROAD) AND LITTLE FALLS PARKWAY

BETHESDA, MD

DETAIL SHEET

SCALE NONE ADVERTISED DATE 03/2013 CONTRACT NO. XY1285185

DESIGNED BY DM
DRAWN BY DM
CHECKED BY RM
F.A.P. NO.

COUNTY MONTGOMERY
LOGMILE 15.019015.19
TIMS NO. 1310
TOD NO.

BRUDIS & ASSOCIATES, INC.
Consulting Engineers
9240 Rumsey Road; Suite C
Columbia, Maryland 21045
Phone 410-884-3607
www.brudis.com

TS NO. 3180.C | DRAWING D-1 OF 1 | SHEET NO. 3 OF 4

PLOTTED: Tuesday, March 19, 2013 AT 02:24 PM
FILE: P:\09-002 TEDD\Task 87 MD 190 & Little Falls Pkwy\Drawings\CADD\Working\pSG-D000_M190@LFP.dgn