PROPOSED SIGNAL HEAD AND SIGN LOCATIONS

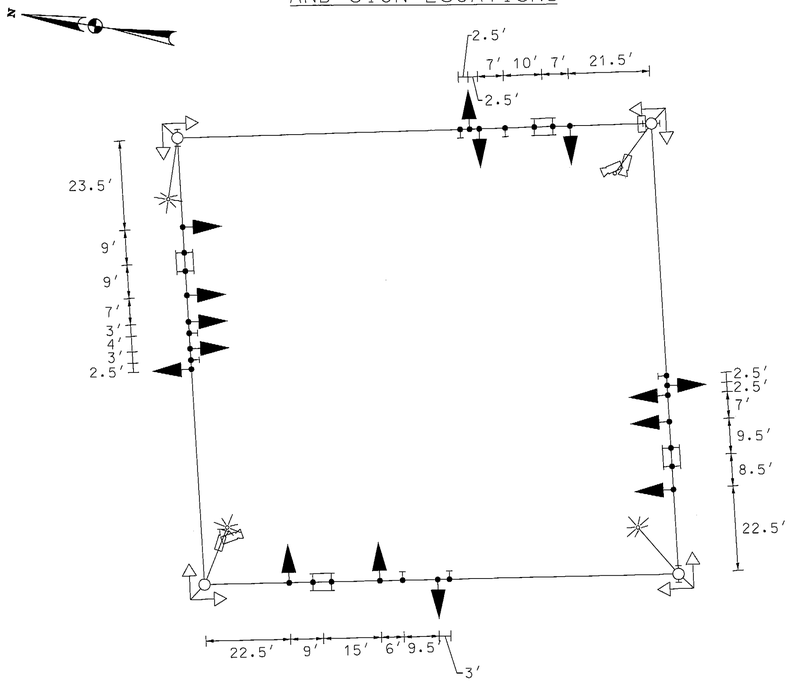

PROPOSED PEDESTAL POLE AND CROSSWALK LOCATIONS

NORTHEAST CORNER

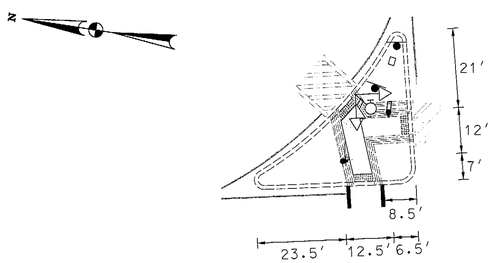

SOUTHEAST CORNER

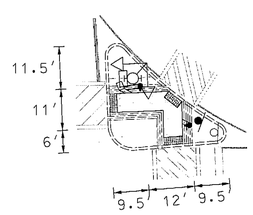

NORTHWEST CORNER

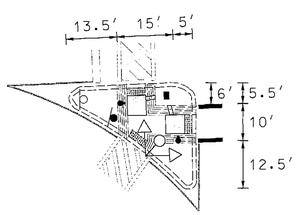

SOUTHWEST CORNER

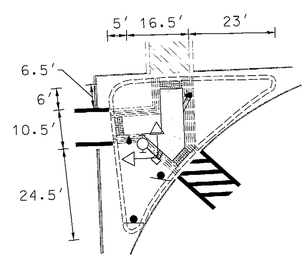

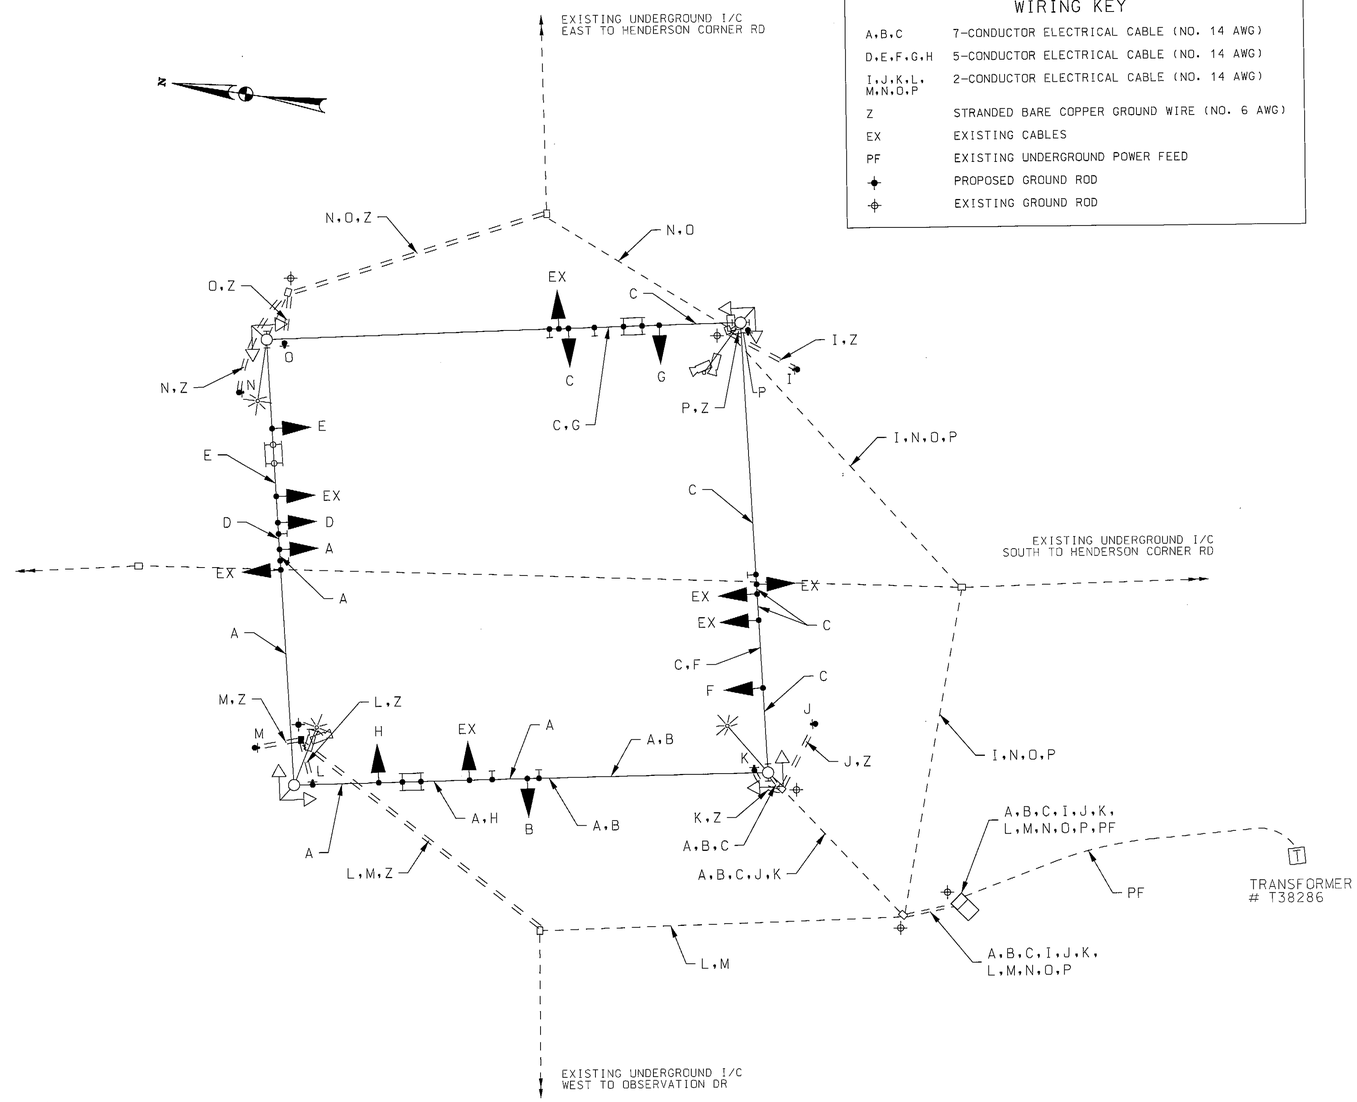

WIRING KEY

A,B,C	7-CONDUCTOR ELECTRICAL CABLE (NO. 14 AWG)
D,E,F,G,H	5-CONDUCTOR ELECTRICAL CABLE (NO. 14 AWG)
I,J,K,L, M,N,O,P	2-CONDUCTOR ELECTRICAL CABLE (NO. 14 AWG)
Z	STRANDED BARE COPPER GROUND WIRE (NO. 6 AWG)
EX	EXISTING CABLES
PF	EXISTING UNDERGROUND POWER FEED
✦	PROPOSED GROUND ROD
⌖	EXISTING GROUND ROD

BY: WFW

RK&K
Rummel, Klepper & Kahl, LLP
81 MOSHER STREET | BALTIMORE, MD 21217
PH: (410) 728-2900 FAX: (410) 728-3160
Engineers Construction Managers Planners Scientists
www.rkk.com

REVISIONS

SHA
STATE OF MARYLAND
DEPARTMENT OF TRANSPORTATION
STATE HIGHWAY ADMINISTRATION
OFFICE OF TRAFFIC & SAFETY
TRAFFIC ENGINEERING DESIGN DIVISION

MD 355 (FREDERICK ROAD) AT
MD 27 (RIDGE ROAD)
GERMANTOWN, MARYLAND

GENERAL INFORMATION SHEET

SCALE NONE DATE OCTOBER 2012 CONTRACT NO. MO1315577

DESIGNED BY WFW
DRAWN BY WFW
CHECKED BY BJG
FAP NO.

COUNTY MONTGOMERY
LOGMILE 15035519.70
TIMS NO. L707
TOD NO.

TS NO. 870D-G1 | DRAWING SP-3 OF 7 | SHEET NO. 3 OF 7

PLOTTED: Monday, October 22, 2012 AT 04:02 PM
FILE: \\ykern\v2008\2008\08148_locdat\Task 150_MD 355 Signals\CADD\pSG-0003_MD355@MD27-GI.dgn