PHASE CHARTS

MD 214 AND NB I-95/495 OFF-RAMP

PHASE 2 AND 6	G	G	G	G	R	R	R
2 AND 6 CHANGE	Y	Y	Y	Y	R	R	R
PHASE 4	R	R	R	R	G	G	G
4 CHANGE	R	R	R	R	Y	Y	Y
FLASHING OPERATION	FL/Y	FL/Y	FL/Y	FL/Y	FL/R	FL/R	FL/R

ARENA DRIVE AND SB I-95/495 OFF-RAMP

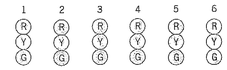

PHASE 2 AND 6	G	G	G	G	R	R
2 AND 6 CHANGE	Y	Y	Y	Y	R	R
PHASE 4	R	R	R	R	G	G
4 CHANGE	R	R	R	R	Y	Y
FLASHING OPERATION	FL/Y	FL/Y	FL/Y	FL/Y	FL/R	FL/R

MD 202 AND NB I-95/495 OFF-RAMP

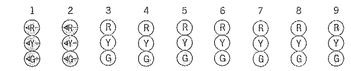

PHASE 1 AND 6	←G–	←G–	G	G	R	R	R	R	R
1 AND 6 CHANGE	←Y–	←Y–	G	G	R	R	R	R	R
PHASE 2 AND 6	←R–	←R–	G	G	G	G	R	R	R
2 AND 6 CHANGE	←R–	←R–	Y	Y	Y	Y	R	R	R
PHASE 4	←R–	←R–	R	R	R	R	G	G	G
4 CHANGE	←R–	←R–	R	R	R	R	Y	Y	Y
FLASHING OPERATION	←FL/R	←FL/R	FL/Y	FL/Y	FL/Y	FL/Y	FL/R	FL/R	FL/R

MD 214 AND SB I-95/495 OFF-RAMP

PHASE 2 AND 5	R	R	←G–	←G–	←G–	G	G	R	R
2 AND 5 CHANGE	R	R	←Y–	←Y–	←Y–	G	G	R	R
PHASE 2 AND 6	G	G	←R–	←R–	←R–	G	G	R	R
2 AND 6 CHANGE	Y	Y	←R–	←R–	←R–	Y	Y	R	R
PHASE 4	R	R	←R–	←R–	←R–	R	R	G	G
4 CHANGE	R	R	←R–	←R–	←R–	R	R	Y	Y
FLASHING OPERATION	FL/Y	FL/Y	←FL/R	←FL/R	←FL/R	FL/Y	FL/Y	FL/R	FL/R

ARENA DRIVE AND NB I-95/495 OFF-RAMP

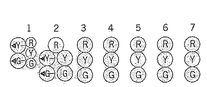

PHASE 1 AND 6	G ←G–	G ←G–	G	R	R	R	R
1 AND 6 CHANGE	G ←Y–	G ←Y–	G	R	R	R	R
PHASE 2 AND 6	G	G	G	G	G	R	R
2 AND 6 CHANGE	Y	Y	Y	Y	Y	R	R
PHASE 4	R	R	R	R	R	G	G
4 CHANGE	R	R	R	R	R	Y	Y
FLASHING OPERATION	FL/R	FL/R	FL/Y	FL/Y	FL/R	FL/Y	FL/R

THE LANE CONSTRUCTION CORPORATION
OVER 100 YEARS
A Commitment to Excellence

WR&A
Whitman, Requardt and Associates, LLP
Engineers, Architects and Planners
801 South Caroline Street
Baltimore, Maryland 21231
410-235-3450

SHA
STATE OF MARYLAND
DEPARTMENT OF TRANSPORTATION
STATE HIGHWAY ADMINISTRATION
OFFICE OF TRAFFIC & SAFETY
TRAFFIC ENGINEERING DESIGN DIVISION

I-495 AT ARENA DRIVE FROM MD 202 TO MD 214

GENERAL INFORMATION SHEET

SCALE NONE DATE AUGUST 23, 2007 CONTRACT NO. <CONTRACT NO>

DESIGNED BY S. Bloss
DRAWN BY S. Bloss
CHECKED BY N. Leary
FAP NO. AC-IM-95-3(177)N
COUNTY PRINCE GEORGE'S
LOGMILE
TIMS NO. 1023
TOD NO.

TS NO. | DRAWING TSP-11 OF 12 | SHEET NO. 12 OF 13

PLOTTED: 08-27-2007
FILE: n:\3101-020\pkdsh\pSG-N011_arena.dgn

BY: jrasmussen