WIRING DIAGRAMS

MD 197 @ TOWNE CENTER S.C./SNOWHILL ESTATES LANE

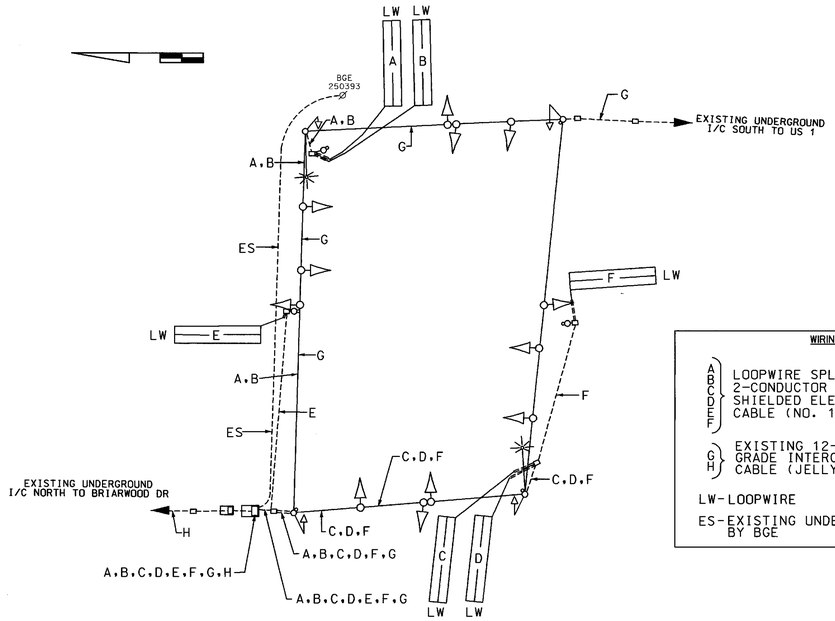

WIRING KEY

A B C D E F } LOOPWIRE SPLICED TO EXISTING 2-CONDUCTOR ALUMINUM SHIELDED ELECTRICAL CABLE (NO. 14 A.W.G)

G H } EXISTING 12-PAIR VOICE GRADE INTERCONNECT CABLE (JELLY FILLED)

LW-LOOPWIRE

ES-EXISTING UNDERGROUND SERVICE BY BGE

MD 197 @ CONTEE ROAD

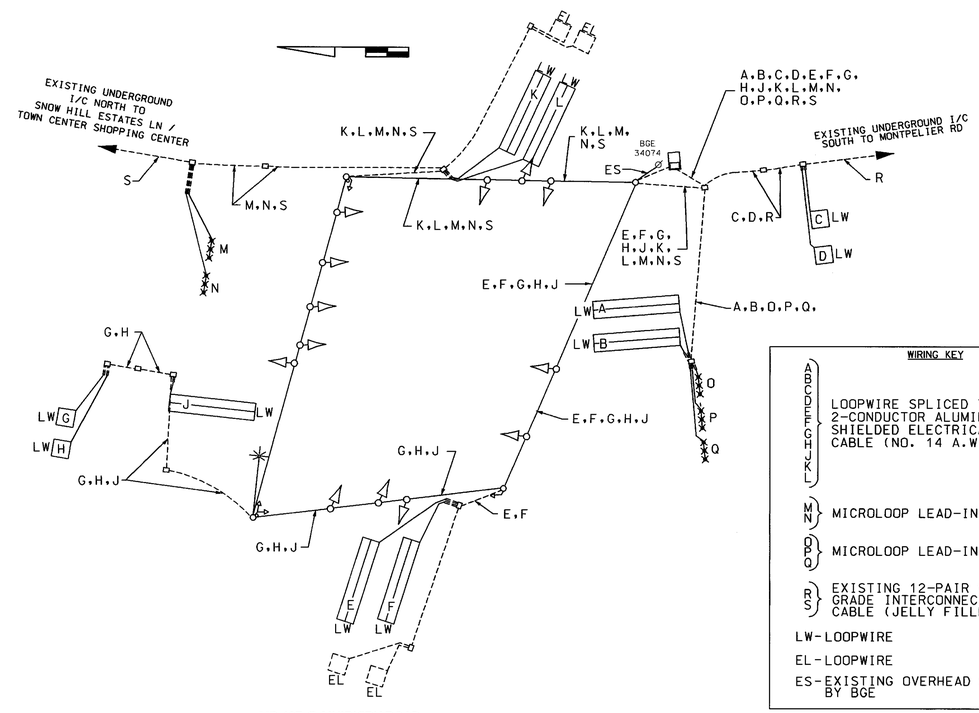

WIRING KEY

A B C D E F G H J K L } LOOPWIRE SPLICED TO EXISTING 2-CONDUCTOR ALUMINUM SHIELDED ELECTRICAL CABLE (NO. 14 A.W.G)

M N } MICROLOOP LEAD-IN CABLE (1000')

O P Q } MICROLOOP LEAD-IN CABLE (500')

R S } EXISTING 12-PAIR VOICE GRADE INTERCONNECT CABLE (JELLY FILLED)

LW-LOOPWIRE

EL-LOOPWIRE

ES-EXISTING OVERHEAD SERVICE BY BGE

MD 197 @ MUIRKIRK ROAD

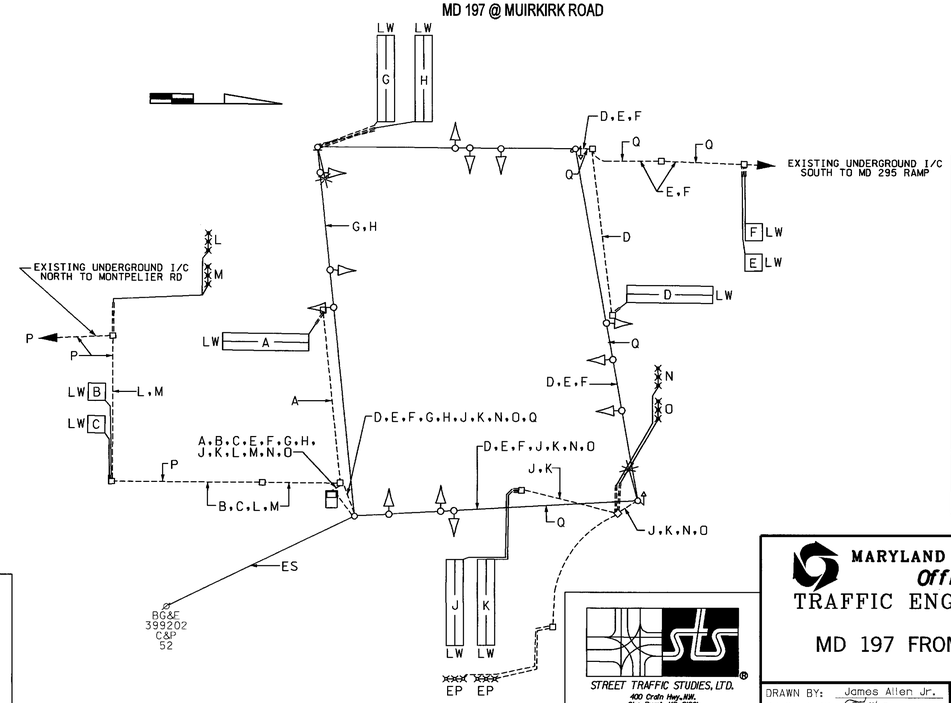

WIRING KEY

A B C D E F G H J K } LOOPWIRE SPLICED TO EXISTING 2-CONDUCTOR ALUMINUM SHIELDED ELECTRICAL CABLE (NO. 14 A.W.G)

L M } MICROLOOP LEAD-IN CABLE (1000')

N O } MICROLOOP LEAD-IN CABLE (500')

P Q } EXISTING 12-PAIR VOICE GRADE INTERCONNECT CABLE (JELLY FILLED)

LW-LOOPWIRE

EP-EXISTING PROBE

ES-EXISTING OVERHEAD SERVICE BY BGE

MD 197 @ MONTPELIER DRIVE

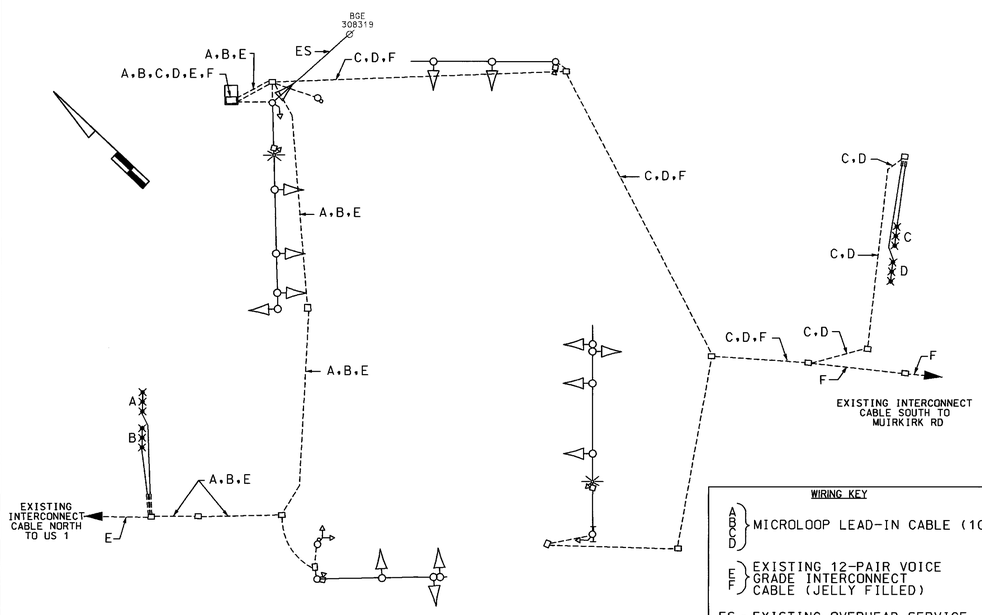

WIRING KEY

A B C D } MICROLOOP LEAD-IN CABLE (1000')

E F } EXISTING 12-PAIR VOICE GRADE INTERCONNECT CABLE (JELLY FILLED)

ES - EXISTING OVERHEAD SERVICE BY BGE

STREET TRAFFIC STUDIES, LTD.®
400 Crain Hwy. NW.
Glen Burnie, MD 21061
Ph (410) 590-5500
Fax (410) 590-6637

4454gl.dgn Task 92

MARYLAND DOT - STATE HIGHWAY ADMINISTRATION
Office of Traffic & Safety
TRAFFIC ENGINEERING DESIGN DIVISION

MD 197 FROM MD 198 TO MUIRKIRK ROAD

DRAWN BY:	James Allen Jr.	F.A.P. NO.		TS NO.	SHEET NO.
CHECKED BY:		S.H.A. NO.	PG480A21		11 OF 12
SCALE:	NONE	COUNTY:	PRINCE GEORGE'S	T.I.M.S. NO.	
DATE:	11/03/03	LOG MILE:		F872	