F.H.W.A. REGION NO.	STATE	FED. AID PROJ. NO.	SHEET NO.	TOTAL SHEETS
3	MD.	T-8006(24)	4	11

NOTE 1 FOR CONSTRUCTION DETAILS SEE PAGES 34 & 35 OF THE PROPOSAL BOOK

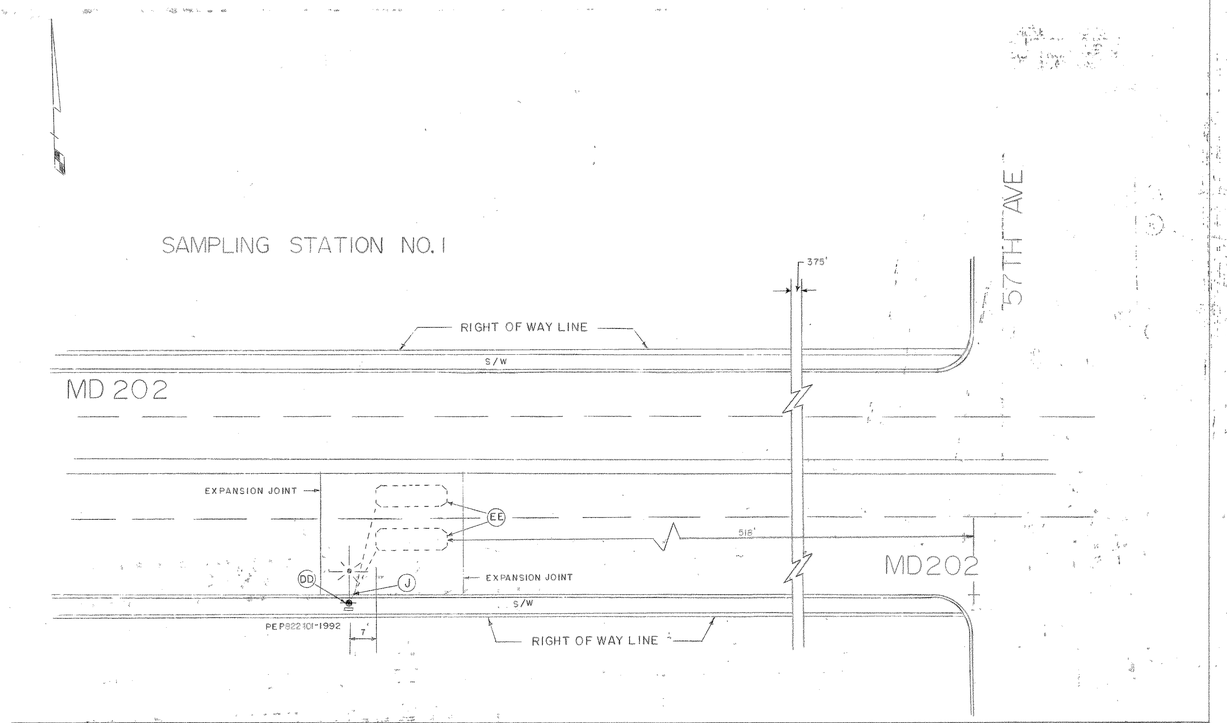

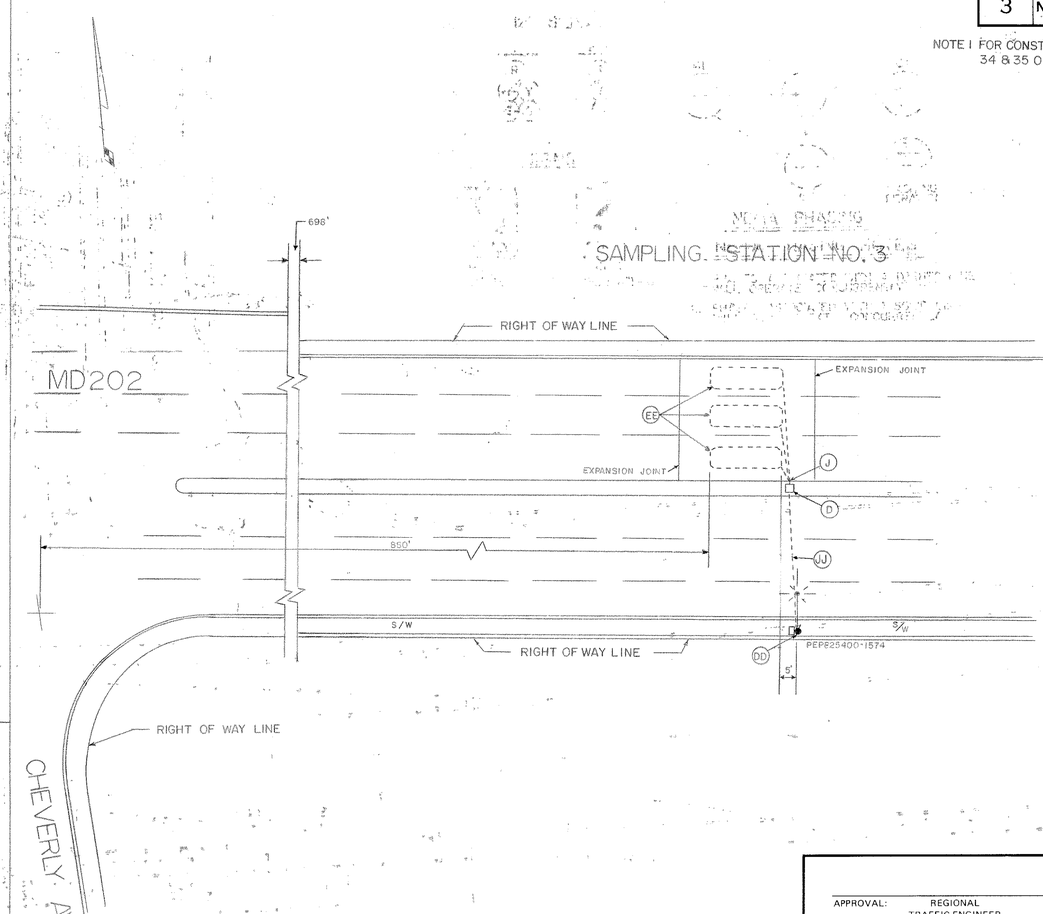

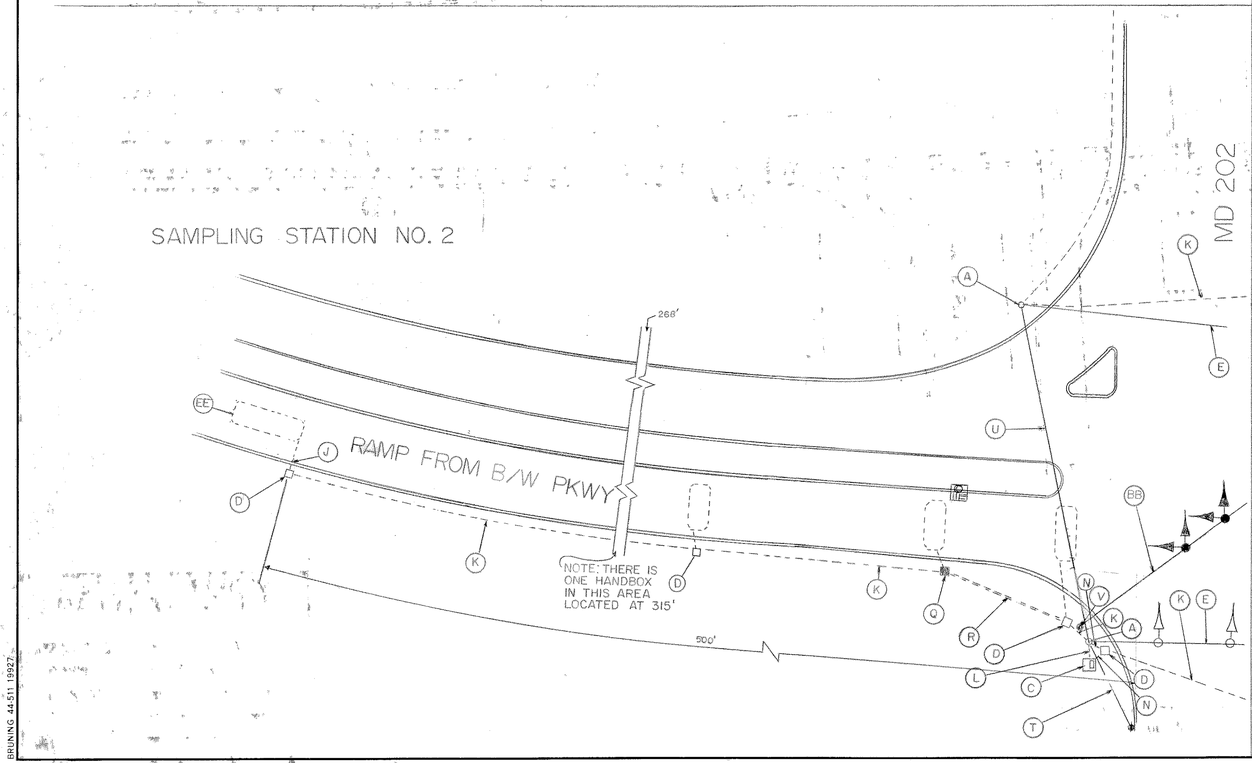

APPROVAL: REGIONAL TRAFFIC ENGINEER

APPROVAL: CHIEF-BUREAU OF TRAFFIC ENGINEERING

APPROVAL: ASS'T. CHIEF ENGINEER TRAFFIC

REVISIONS

STATE OF MARYLAND
DEPARTMENT OF TRANSPORTATION
STATE HIGHWAY ADMINISTRATION

TRAFFIC DIVISION – BUREAU OF TRAFFIC ENGINEERING

SAMPLING STATION FOR MD202

(CHEVERLY) FAP NO T-8006(24)

SCALE	DATE	CONTRACT NO.
1" = 20	9/14/73	P-368-385

DRAWN BY: RICHARDSON COUNTY: PRINCE GEORGES

DESIGNED BY: SIGNAL NO.:

CHECKED BY:

DRAWING NO. TS-1032

BRUNING 44-511 1992