PHASING FOR MD. 210 & AUDREY LANE

PHASE A1 & A2

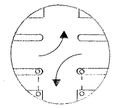

PHASE A1

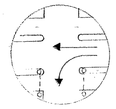

PHASE A2

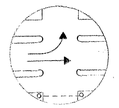

PHASE A

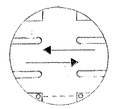

PHASE B

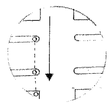

PHASE C

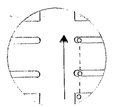

PHASE D

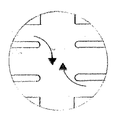

FLASHING OPERATION

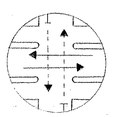

NOTE: Pedestrian Movement during Phase B & C upon actuation only

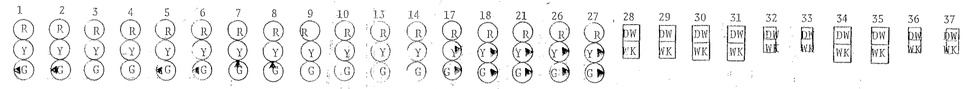

	1	2	3	4	5	6	7	8	9	10	13	14	17	18	21	26	27	28	29	30	31	32	33	34	35	36	37
PHASE A1&A2	◄G–	◄G–	R	R	◄G–	◄G–	R	R	R	R	R	R	R	R	R	R	R	DW	DW	DW	DW	F/WK	F/WK	DW	DW	F/WK	F/WK
PHASE 1&2Yel																											
PHASE A1	◄G–	◄G–	G	G	R	R	R	R	R	R	R	R	R	R	R	R	R	DW	DW	DW	DW	F/WK	F/WK	DW	DW	F/WK	F/WK
A1 YELLOW	Y	Y	G	G	R	R	R	R	R	R	R	R	R	R	R	R	R	DW	DW	DW	DW	F/DW	F/DW	DW	DW	F/DW	F/DW
PHASE A2	R	R	R	R	◄G–	◄G–	G	G	R	R	R	R	R	R	R	R	R	DW	DW	DW	DW	DW	DW	F/WK	F/WK	DW	DW
A2 YELLOW	R	R	R	R	Y	Y	G	G	R	R	R	R	R	R	R	R	R	DW	DW	DW	DW	DW	DW	F/WK	F/WK	DW	DW
PHASE A	R	R	G	G	R	R	G	G	R	R	R	R	R	R	R	R	R	DW	DW	DW	DW	DW	DW	F/WK	F/WK	DW	DW
A YELLOW	R	R	Y	Y	R	R	Y	Y	R	R	R	R	R	R	R	R	R	DW	DW	DW	DW	DW	DW	F/DW	F/DW	DW	DW
PHASE B	R	R	R	R	R	R	R	R	G	G	R	R	R	R	R	R	R	F/WK	F/WK	DW	DW	DW	DW	DW	DW	F/WK	F/WK
B YELLOW	R	R	R	R	R	R	R	R	Y	Y	R	R	R	R	R	R	R	F/DW	F/DW	DW	DW	DW	DW	DW	DW	F/DW	F/DW
PHASE C	R	R	R	R	R	R	R	R	R	R	G	G	R	R	R	R	R	DW	DW	F/WK	F/WK	F/WK	F/WK	DW	DW	DW	DW
C YELLOW	R	R	R	R	R	R	R	R	R	R	Y	Y	R	R	R	R	R	DW	DW	F/DW	F/DW	F/DW	F/DW	DW	DW	DW	DW
PHASE D	R	R	R	R	R	R	R	R	R	R	R	R	–G–►	–G–►	–G–►	–G–►	–G–►	DW	DW	DW	DW	DW	DW	DW	DW	DW	DW
D YELLOW	R	R	R	R	R	R	R	R	R	R	R	R	–Y–►	–Y–►	–Y–►	–Y–►	–Y–►	DW	DW	DW	DW	DW	DW	DW	DW	DW	DW
FLASHING OPERATION	DARK	DARK	FL/Y	FL/Y	DARK	DARK	FL/Y	FL/Y	FL/R	FL/R	FL/R	FL/R	FL/R	FL/R	FL/R	FL/R	FL/R	dark	dark	dark	dark	dark	dark	dark	dark	dark	dark

A 10-12-76
REVISED PHASING
GEC
REVISIONS

APPROVAL: CHIEF - BUREAU OF TRAFFIC ENGINEERING

APPROVAL: ASST CHIEF ENGINEER TRAFFIC SAFETY

MARYLAND STATE ROADS COMMISSION
DIVISION OF TRAFFIC SAFETY
BUREAU OF TRAFFIC ENGINEERING

PHASE CHART FOR MD. 210 SYSTEM

DATE 10-12-76 CONTRACT NO. P-303-376
SCALE COUNTY PRINCE GEORGES
DRAWN BY: CHECKED BY:

DRAWING NO. TS 906A

DIETZGEN 196H 10820

PHASE CHART FOR MD 210 SYSTEM
TS 906A 16021000.00