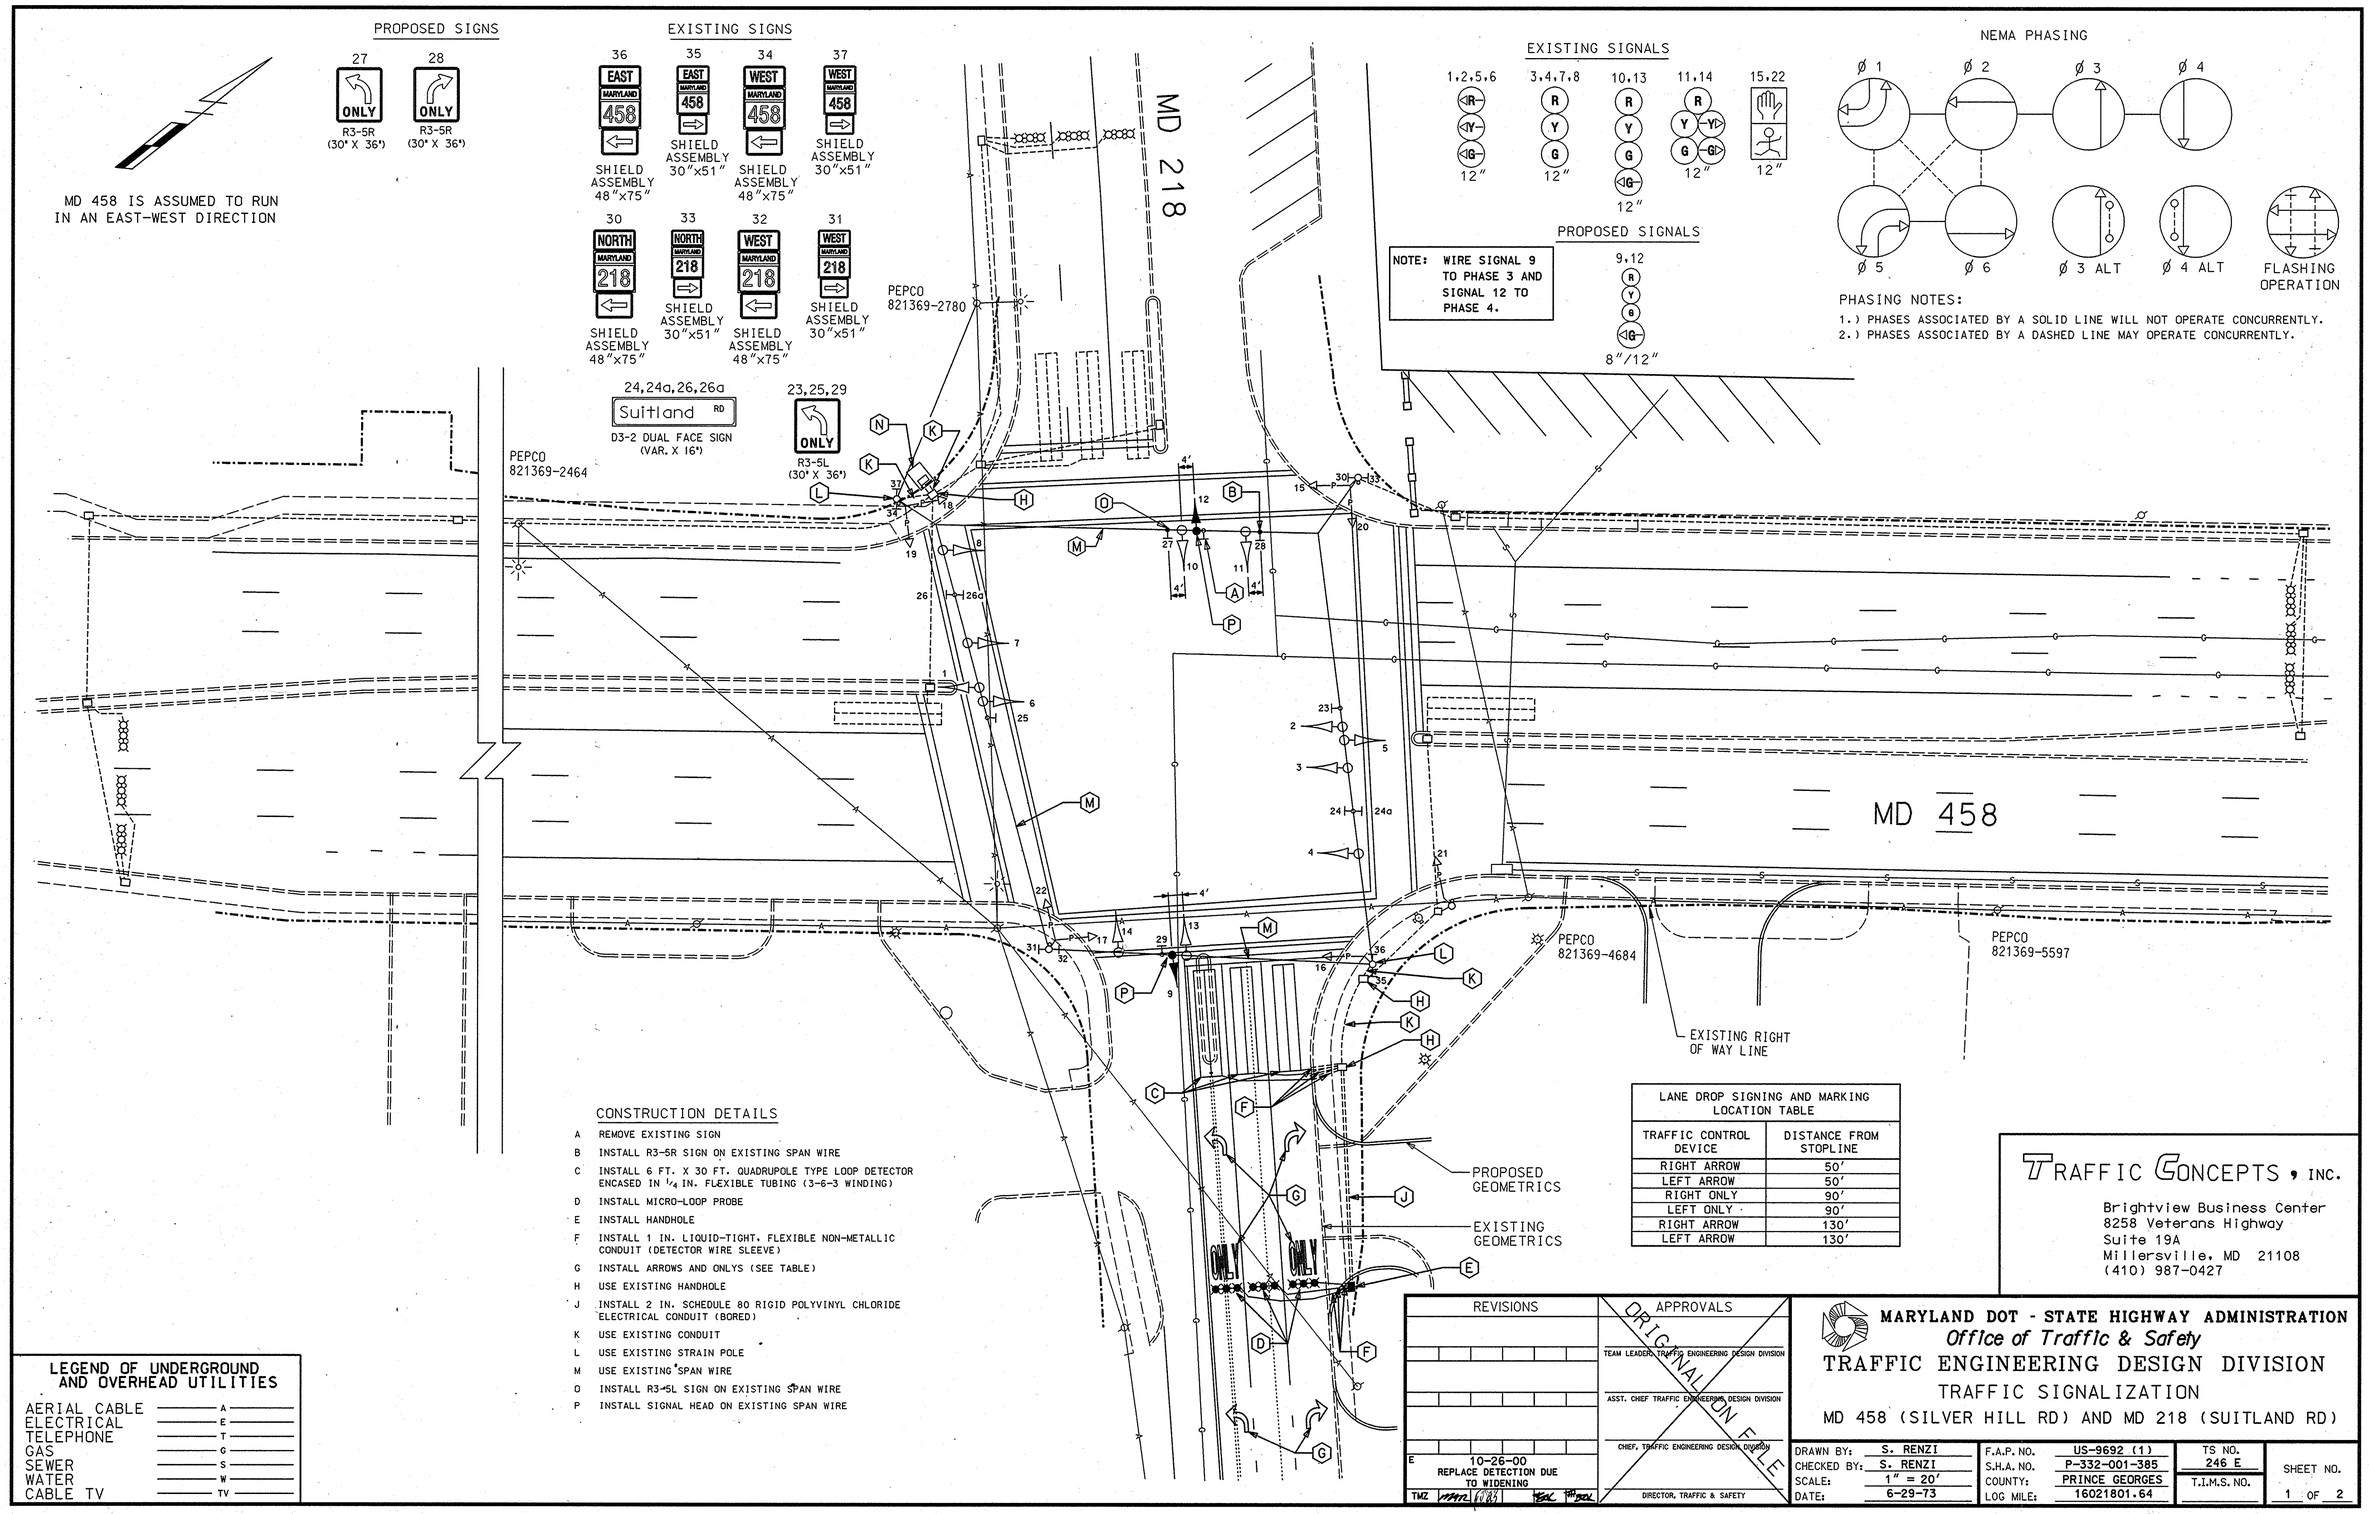

LANE DROP SIGNING AND MARKING LOCATION TABLE	
TRAFFIC CONTROL DEVICE	DISTANCE FROM STOPLINE
RIGHT ARROW	50'
LEFT ARROW	50'
RIGHT ONLY	90'
LEFT ONLY	90'
RIGHT ARROW	130'
LEFT ARROW	130'

TRAFFIC CONCEPTS, INC.
Brightview Business Center
8258 Veterans Highway
Suite 19A
Millersville, MD 21108
(410) 987-0427