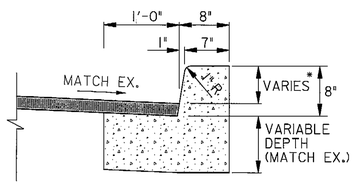

STANDARD TYPE A COMB. CURB & GUTTER
12 INCH GUTTERPAN, VARIABLE DEPTH

NOT TO SCALE

*CURB HEIGHT TO MATCH EXISTING

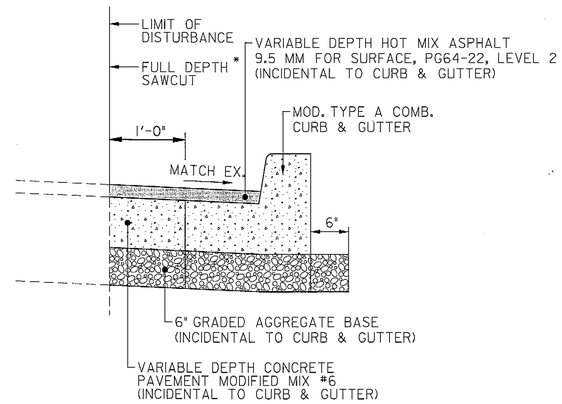

PAVEMENT DETAIL

NOT TO SCALE

*FULL DEPTH SAWCUT INCIDENTAL TO
CURB AND GUTTER

TOD NO:XX443-06
SHA NO:WO409A53/C53
MD 528@118TH ST /127TH ST

Rummel, Klepper & Kahl, LLP
Consulting Engineers Since 1923
81 Mosher Street
Baltimore, Maryland 21217
www.rkk.com
Ph: 410.728.2900 Fax: 410.728.3160

BY: BJG

STATE OF MARYLAND
DEPARTMENT OF TRANSPORTATION
STATE HIGHWAY ADMINISTRATION
HIGHWAY DESIGN DIVISION

MD 528 (COASTAL HWY.)
OCEAN CITY, MARYLAND

REVISIONS

DETAIL SHEET

SCALE NO SCALE DATE DECEMBER 2008 CONTRACT NO. XX4435185

DESIGNED BY CJB
DRAWN BY CJB
CHECKED BY RMP
F.A.P. NO.

COUNTY WORCESTER
LOGMILE
HORIZONTAL SCALE
VERTICAL SCALE

DRAWING NO. SG – 7

SHEET NO. 7 OF 7