The dimensions shown are for the purpose of determining cost estimates and environmental impacts. They are subject to change during the final design stage.

The aerial photography source:
-The Montgomery County aerial photography was flown in 2004 with a 2-foot pixel resolution. Mapping provided by SHA.

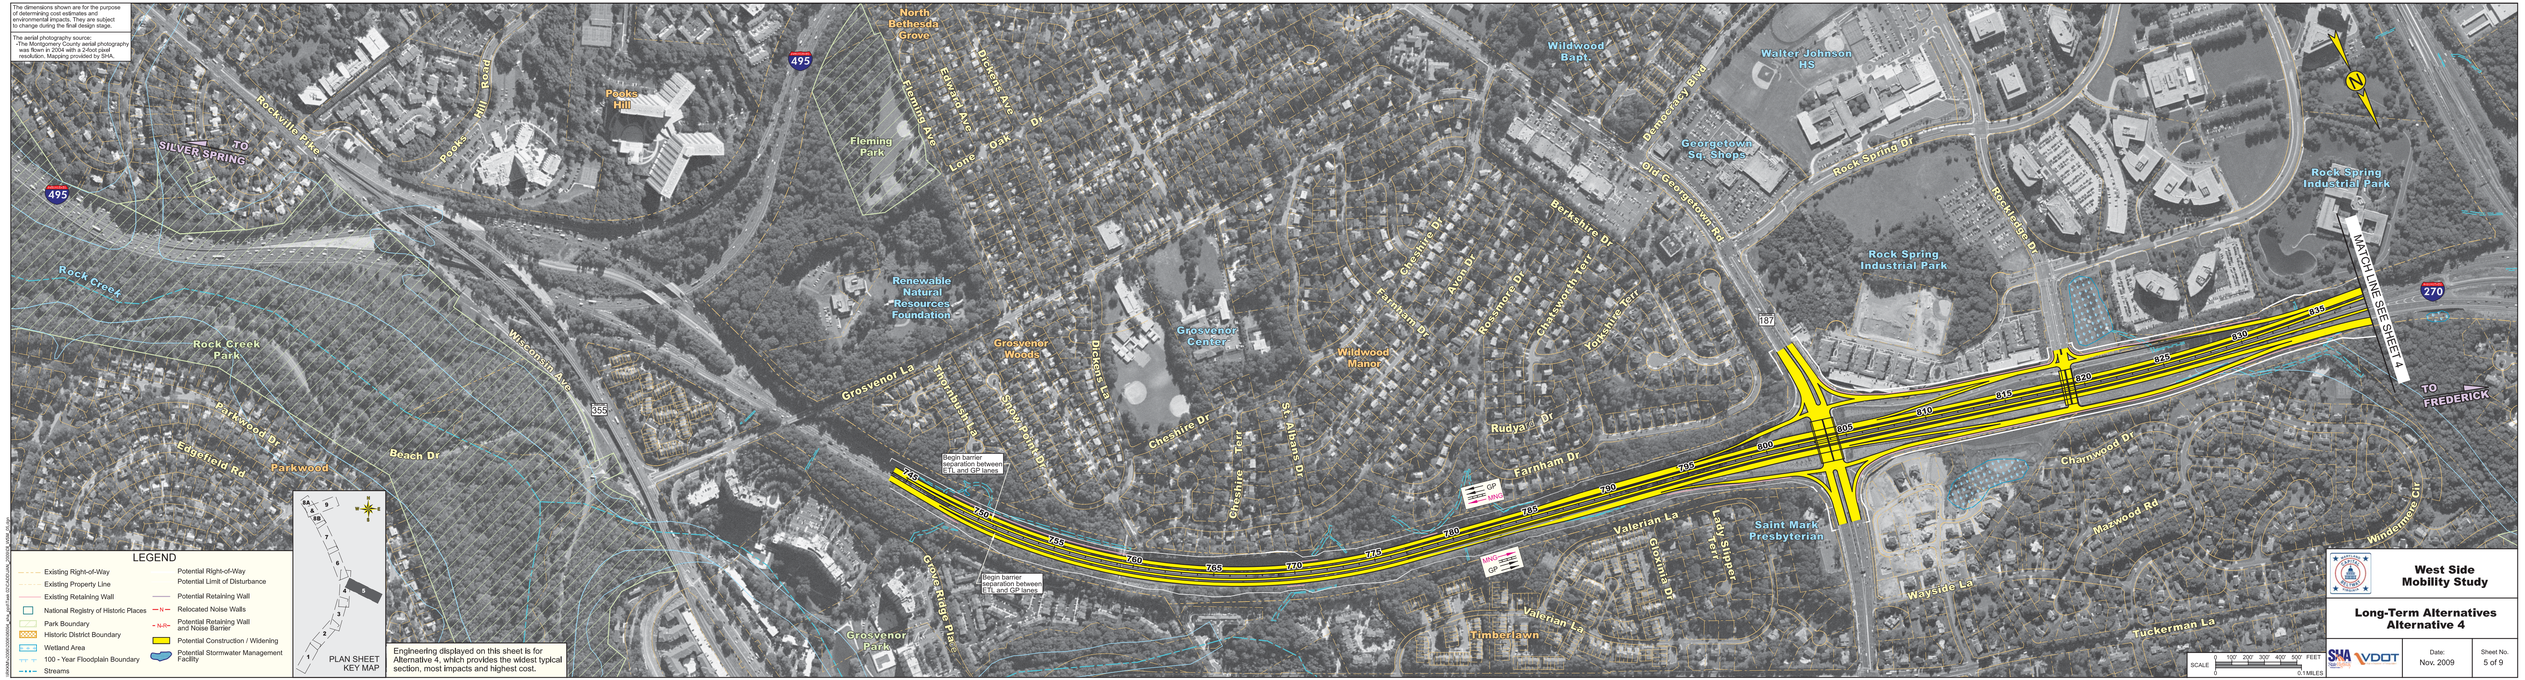

LEGEND

- Existing Right-of-Way
- Existing Property Line
- Existing Retaining Wall
- National Registry of Historic Places
- Park Boundary
- Historic District Boundary
- Wetland Area
- 100 - Year Floodplain Boundary
- Streams
- Potential Right-of-Way
- Potential Limit of Disturbance
- Potential Retaining Wall
- Relocated Noise Walls
- Potential Retaining Wall and Noise Barrier
- Potential Construction / Widening
- Potential Stormwater Management Facility

PLAN SHEET KEY MAP

Engineering displayed on this sheet is for Alternative 4, which provides the widest typical section, most impacts and highest cost.

West Side Mobility Study

Long-Term Alternatives Alternative 4

SHA VDOT

Date:	Sheet No.
Nov. 2009	5 of 9