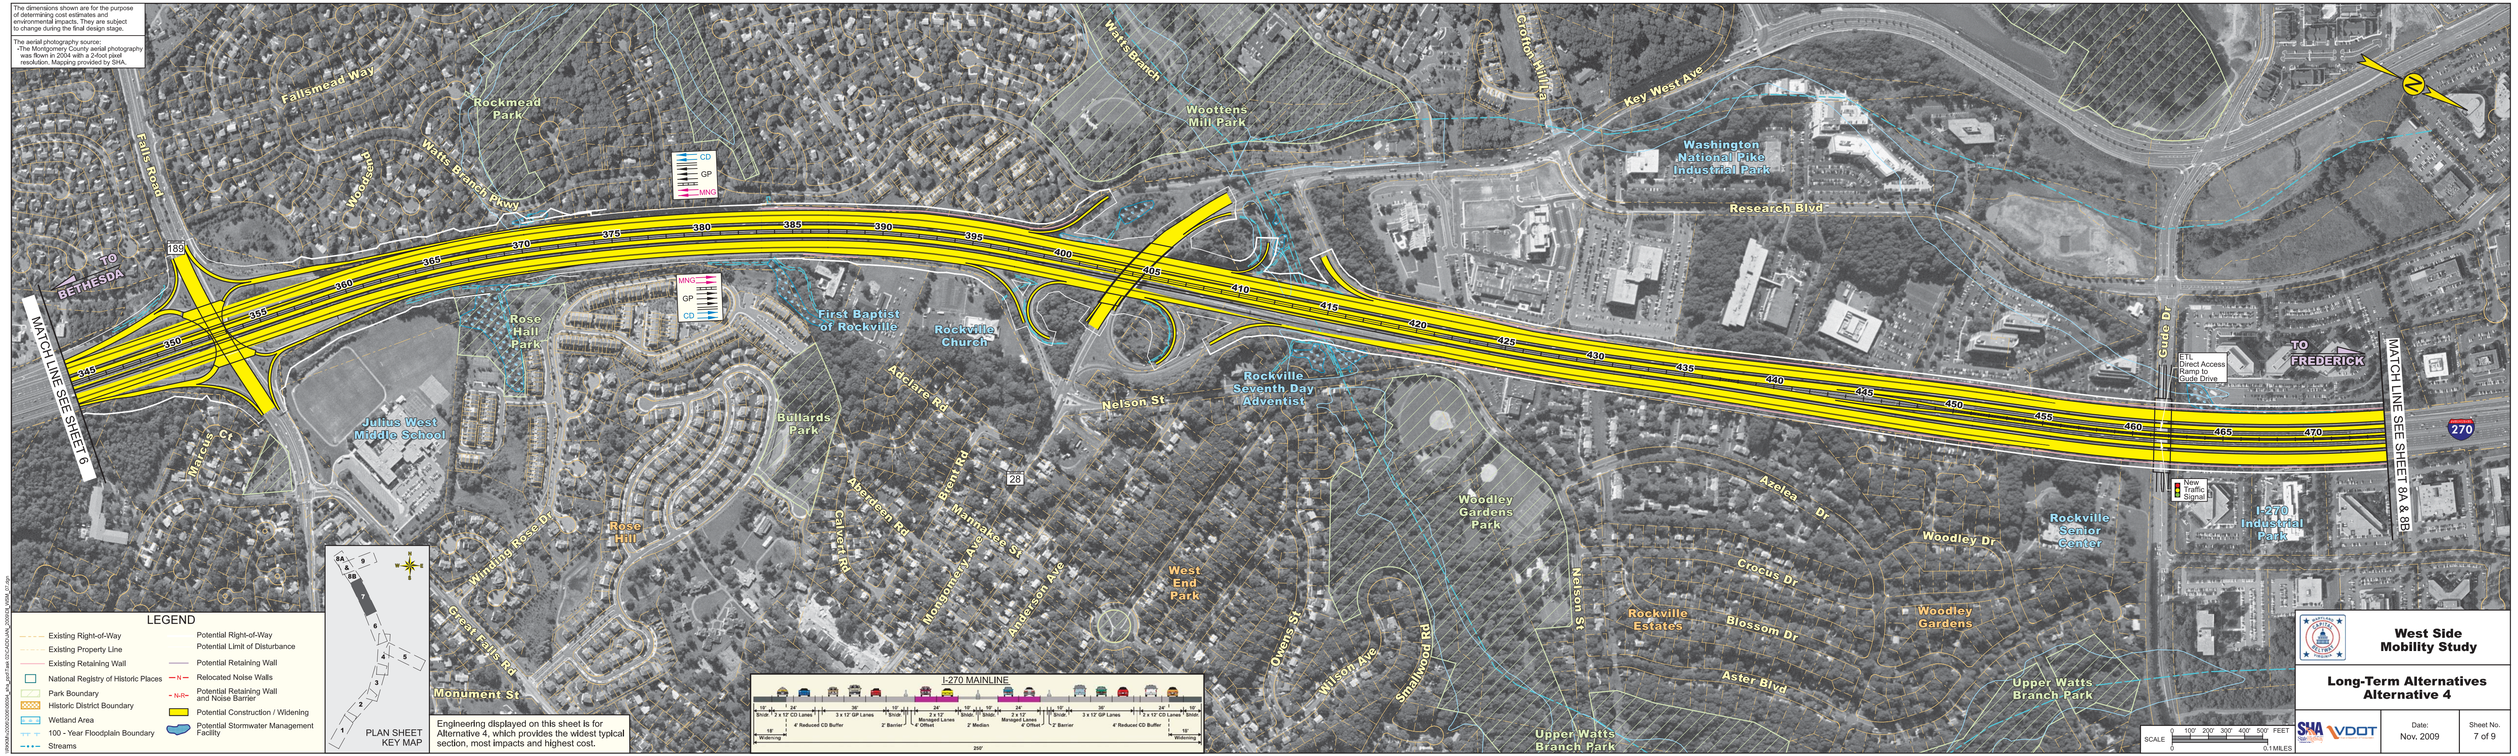
The dimensions shown are for the purpose of determining cost estimates and environmental impacts. They are subject to change during the final design stage.
The aerial photography source: -The Montgomery County aerial photography was flown in 2004 with a 2-foot pixel resolution. Mapping provided by SHA.
Falls Road
Fallsmead Way
Rockmead Park
Watts Branch
Watts Branch Pkwy
Woottens Mill Park
Grafton Mill Ln
Key West Ave
Washington National Pike Industrial Park
Research Blvd
Gude Dr
TO BETHESDA
TO FREDERICK
MATCH LINE SEE SHEET 6
MATCH LINE SEE SHEET 8A & 8B
ETL Direct Access Ramp to Gude Drive
New Traffic Signal
CD
GP
MNG
Rose Hall Park
First Baptist of Rockville
Rockville Church
Rockville Seventh Day Adventist
Julius West Middle School
Marcie Ct
Adelaide Rd
Bullards Park
Nelson St
Aberdeen Rd
Brent Rd
Manakee St
Montgomery Ave
Anderson Ave
Colwell Rd
Winding Rose Dr
Rose Hill
Great Falls Rd
Monument St
West End Park
Woodley Gardens Park
Azalea Dr
Woodley Dr
Crocus Dr
Blossom Dr
Aster Blvd
Rockville Estates
Woodley Gardens
Rockville Senior Center
I-270 Industrial Park
Upper Watts Branch Park
Overlea St
Wilson Ave
Smallwood Rd
Nelson St
I-270 MAINLINE
LEGEND
Existing Right-of-Way
Existing Property Line
Existing Retaining Wall
National Registry of Historic Places
Park Boundary
Historic District Boundary
Wetland Area
100 - Year Floodplain Boundary
Streams
Potential Right-of-Way
Potential Limit of Disturbance
Potential Retaining Wall
Relocated Noise Walls
Potential Retaining Wall and Noise Barrier
Potential Construction / Widening
Potential Stormwater Management Facility
PLAN SHEET KEY MAP
Engineering displayed on this sheet is for Alternative 4, which provides the widest typical section, most impacts and highest cost.
West Side Mobility Study
Long-Term Alternatives Alternative 4
SCALE 0 1000' 2000' 3000' 4000' 5000' FEET
0 0.1 MILES
Date: Nov. 2009
Sheet No. 7 of 9