ALTERNATIVE 5 – 6 LANE DIVIDED

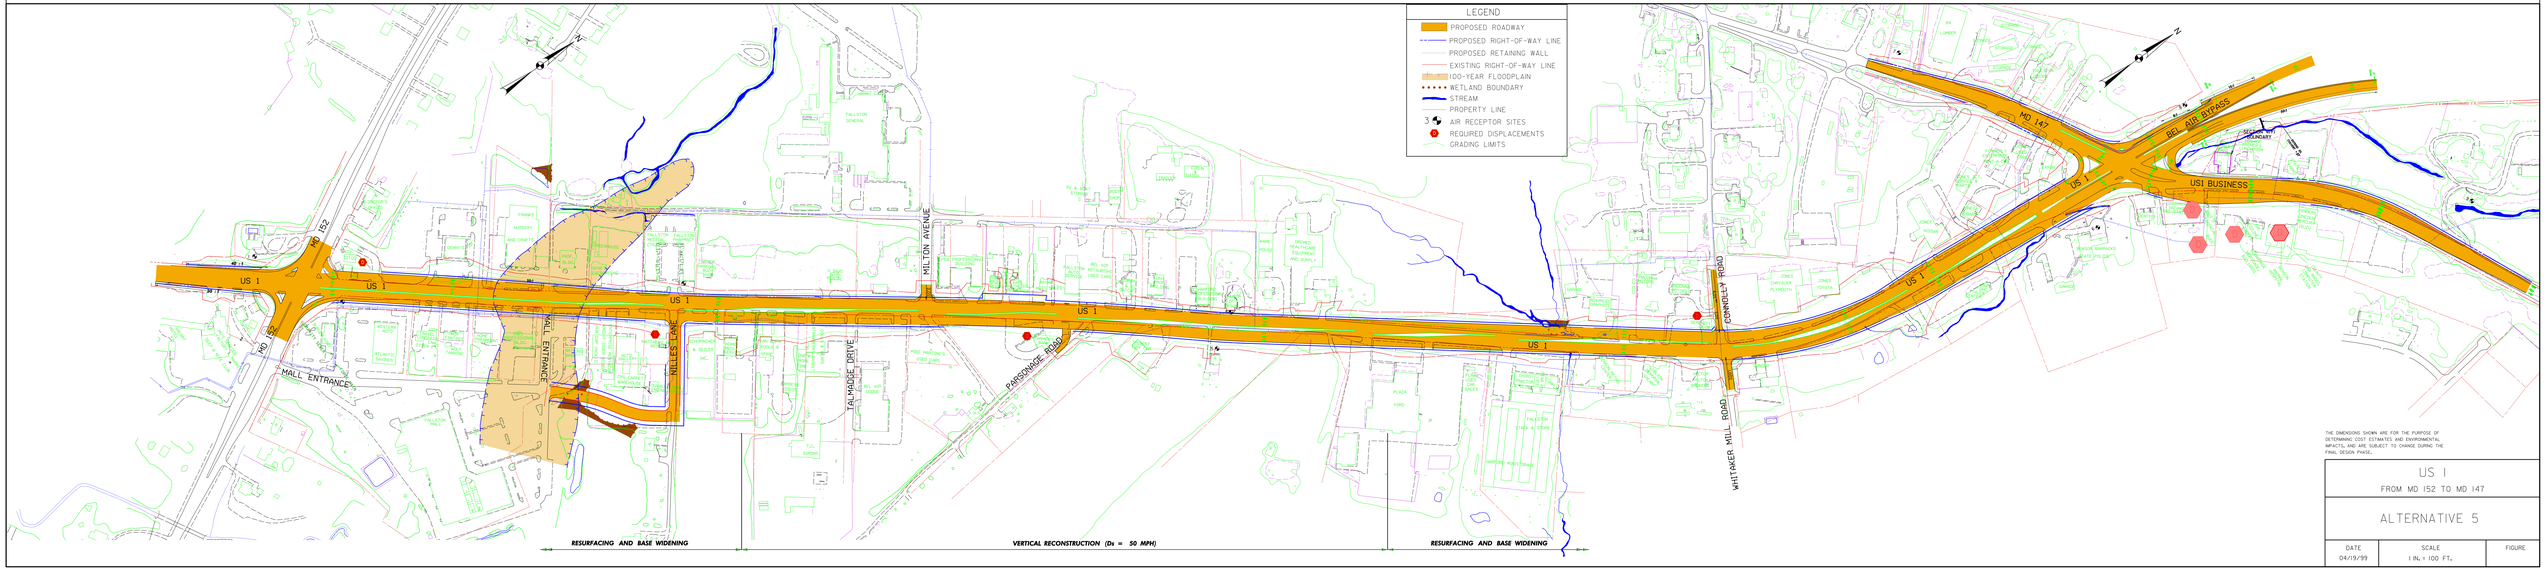

THE DIMENSIONS SHOWN ARE FOR THE PURPOSE OF DETERMINING COST ESTIMATES AND ENVIRONMENTAL IMPACTS, AND ARE SUBJECT TO CHANGE DURING THE FINAL DESIGN PHASE.

US 1

FROM MD 152 TO MD 147

ALTERNATIVE 5

DATE	SCALE	FIGURE
04/19/99	1 IN. = 100 FT.	