MONTROSE PARKWAY EAST
TYPICAL SECTIONS

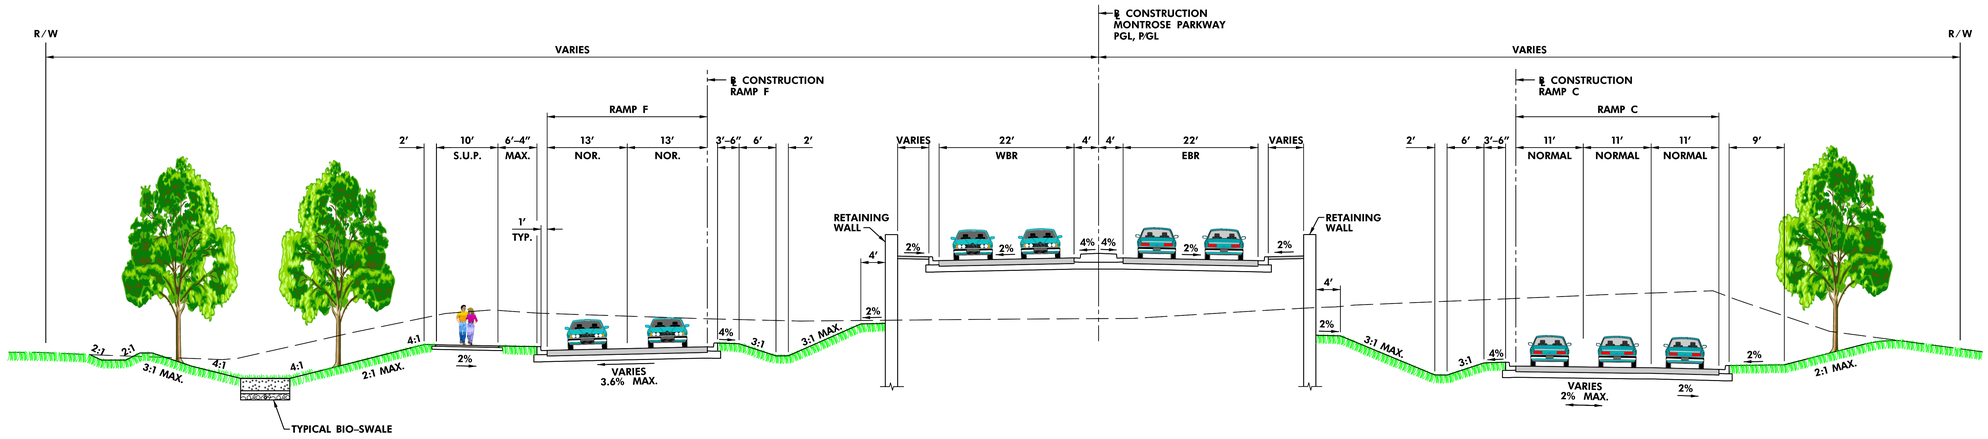

INTERCHANGE AREA (WALL SECTION WEST OF PARKLAWN DRIVE)

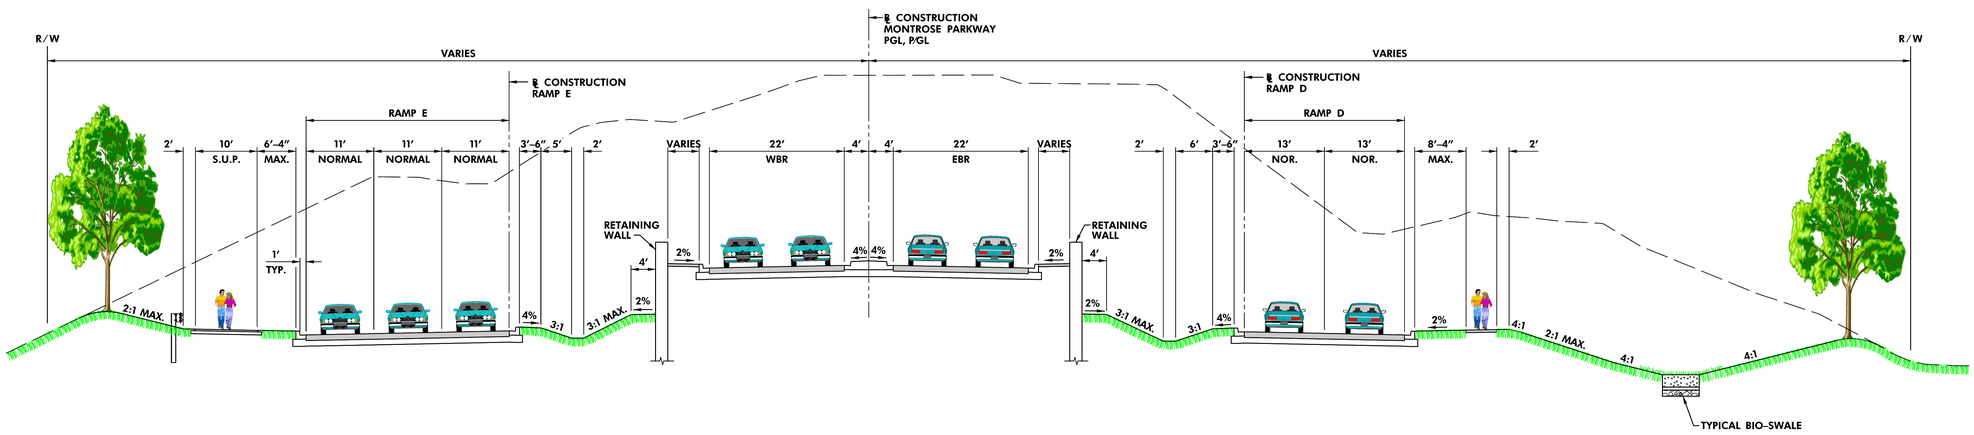

INTERCHANGE AREA (WALL SECTION EAST OF PARKLAWN DRIVE)

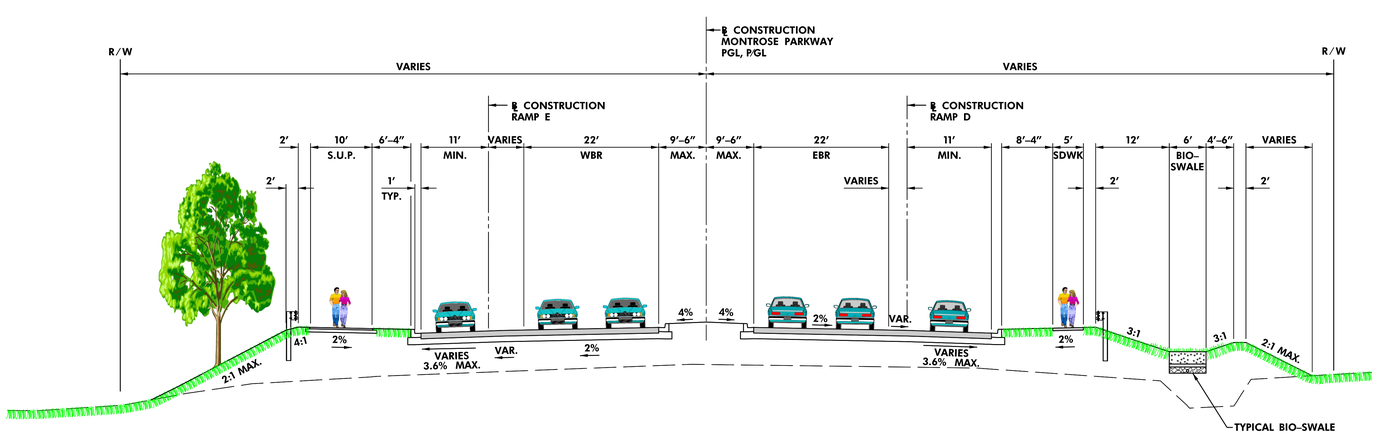

INTERCHANGE AREA (EAST OF WALL SECTION)