SHA State Highway Administration

50 Scale
Aerial Photography 2008
Montgomery County

MD 355 PHASE 2 – ALTERNATE 2
RANDOLPH ROAD AT–GRADE CROSSING WITH CSX

Legend
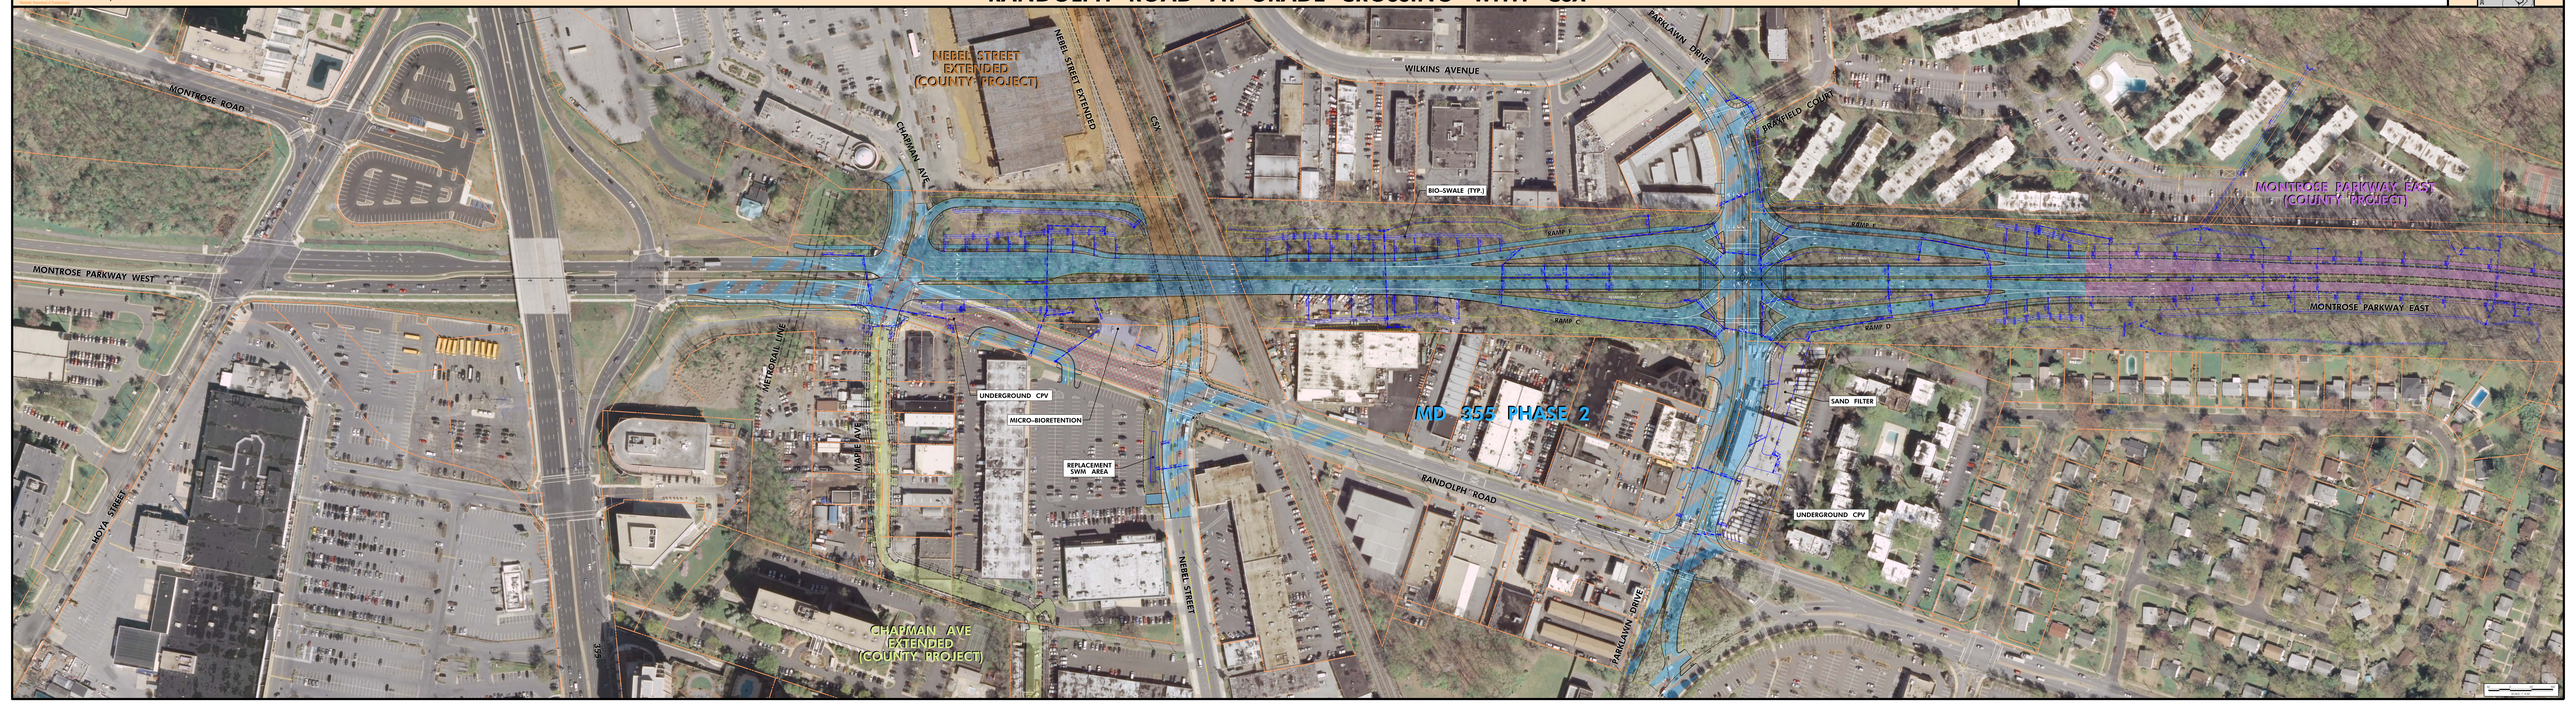
- MD 355 Phase 2 Project
- Chapman Avenue Extended (County Project)
- Nebel Street Extended (County Project – Construction Completed)
- Montrose Parkway East (County Project)
- Property Line / ROW Line