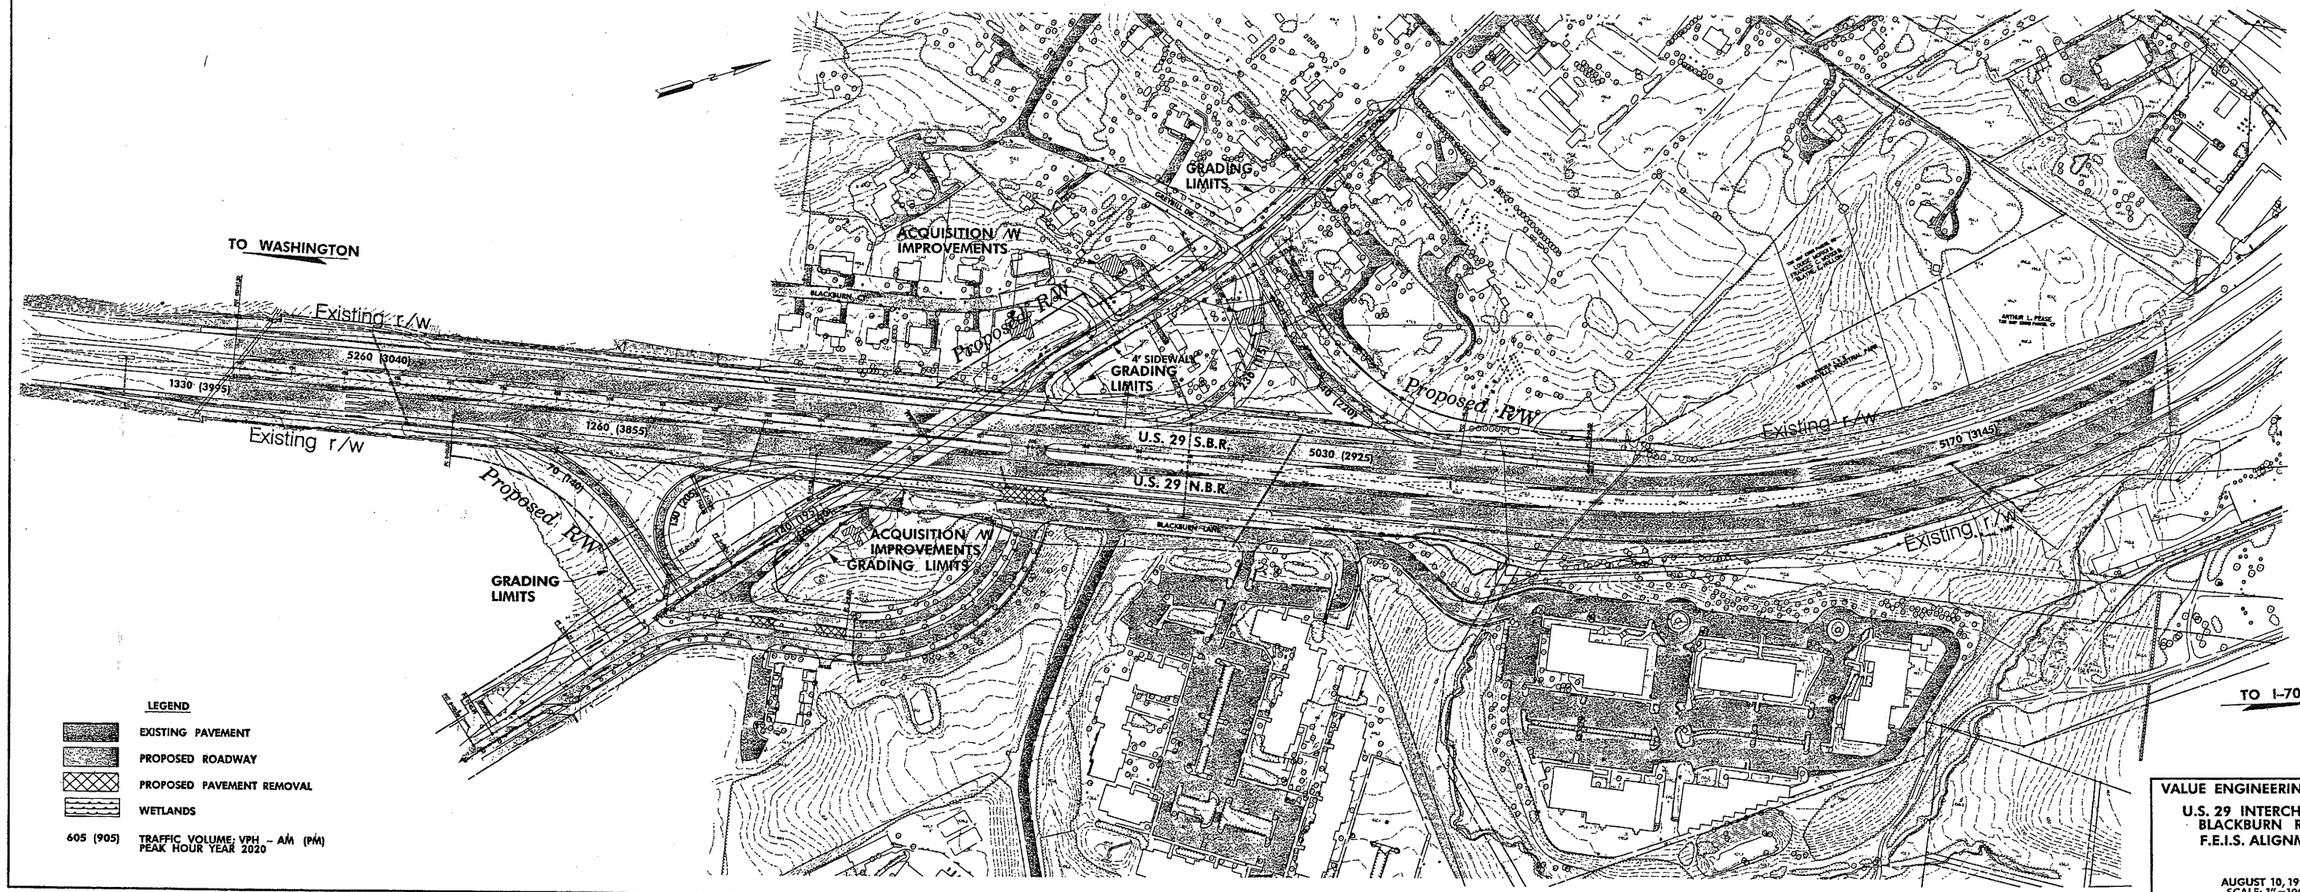

VALUE ENGINEERING STUDY

U.S. 29 INTERCHANGES
BLACKBURN ROAD
F.E.I.S. ALIGNMENT

AUGUST 10, 1999
SCALE: 1" = 100'