MD 97/BROOKEVILLE
PROPOSED WESTERN ALTERNATE
ALTERNATE 7 MODIFIED

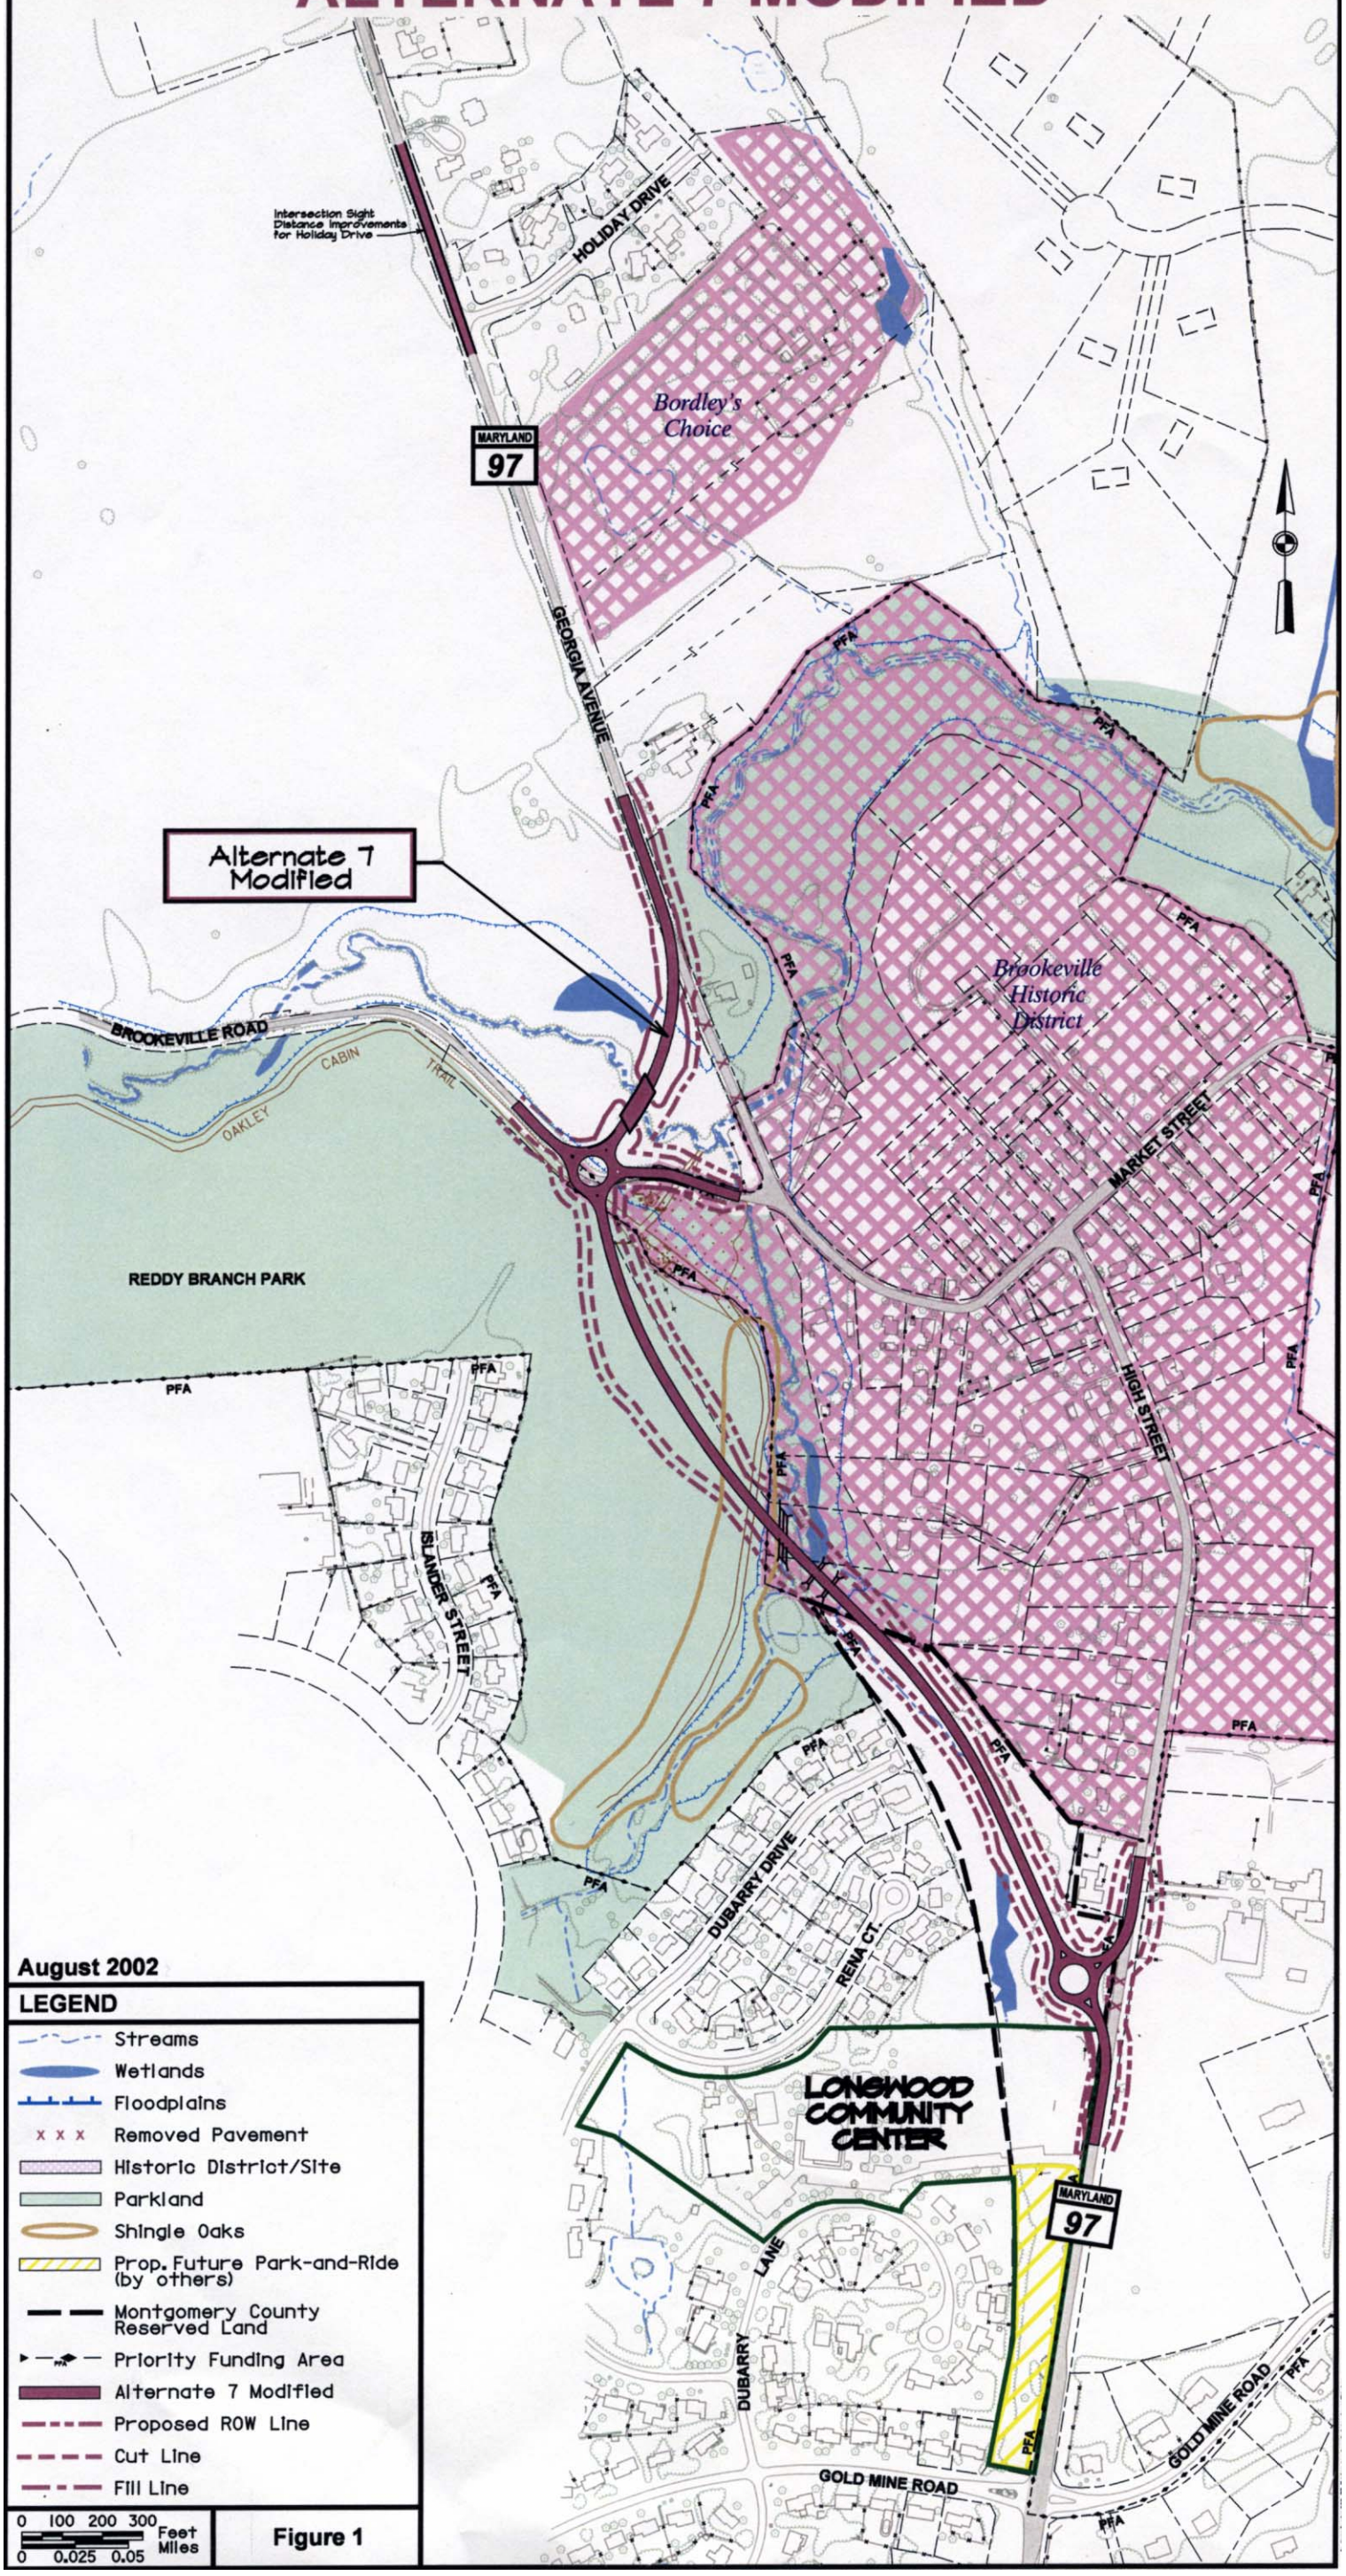

Figure 1