PRELIMINARY ALTERNATIVE 2 - TSM/TDM
SEGMENT C: MD 650 TO OLD COLUMBIA PIKE

MARYLAND 28 | MARYLAND 198

- Provides continuous shoulder in each direction to accommodate on-road bicycles, and shared use path on south side
- Shifts alignment east of Burtonsville Drive to Santini Road

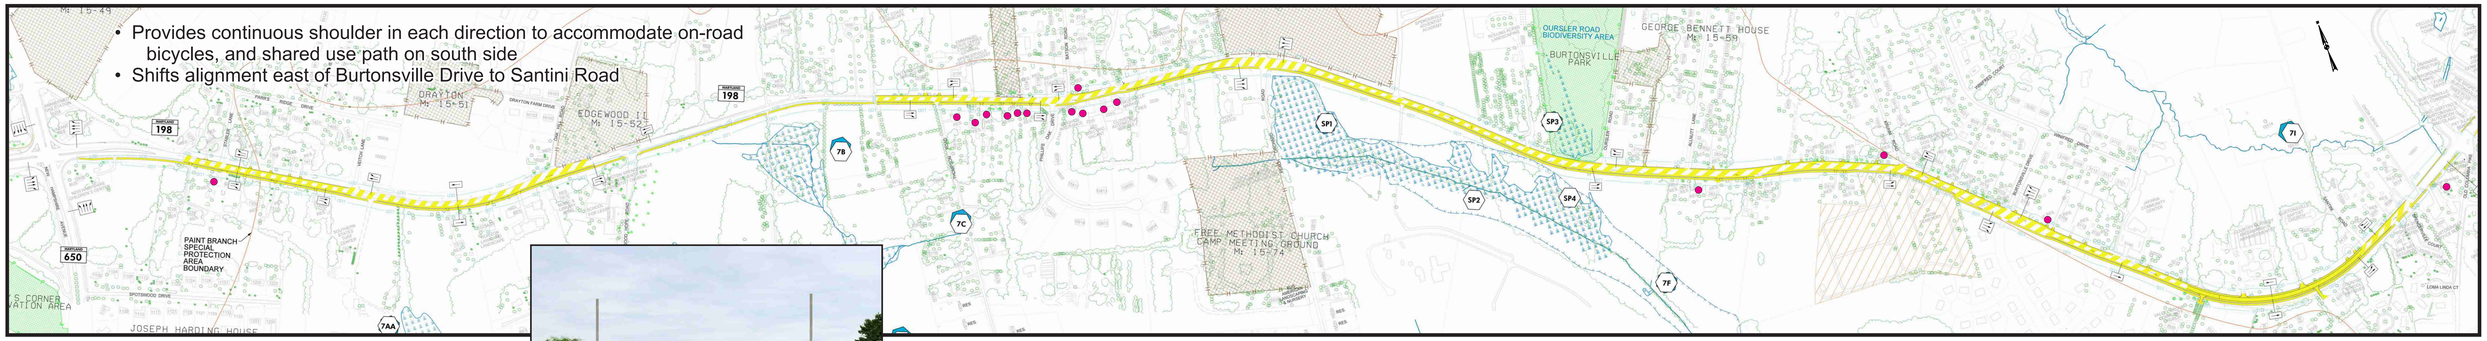

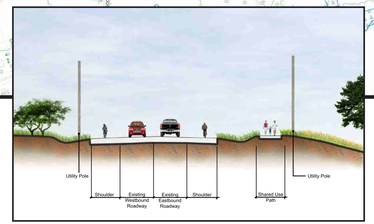

Base Alternative: Bicycle / Pedestrian Provisions

- Provides closed section three-lane roadway with continuous two-way center left turn lane or six foot median, while accommodating on-road bicyclists

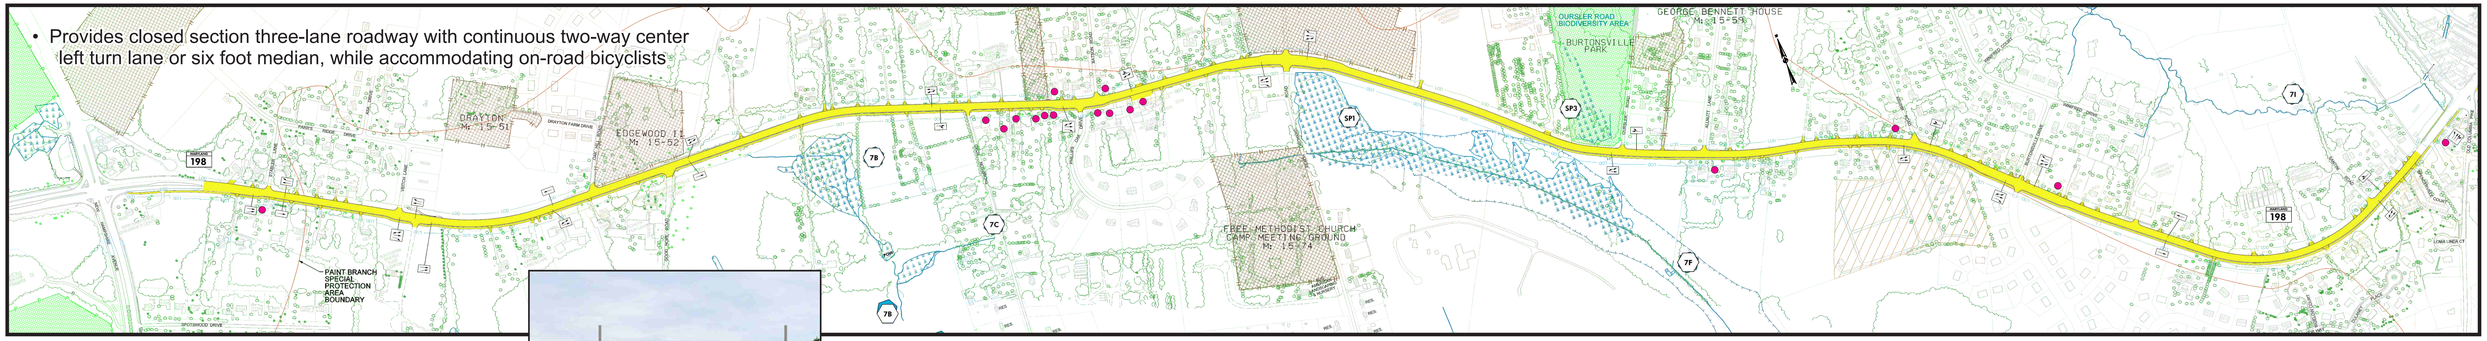

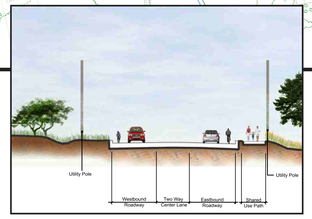

Access Management Option (Two-Way Center Turn Lane)

LEGEND

- PROPOSED ROADWAY IMPROVEMENTS
- PROPOSED ROADWAY RESURFACING
- WETLAND
- WETLAND LABEL (SP1)
- 100-YR. FLOODPLAIN
- STREAM
- WATERS OF THE U.S.
- POTENTIAL LIMIT OF DISTURBANCE (LOD)
- POTENTIAL DISPLACEMENT
- WOODLANDS
- SPECIMEN TREES
- PAINT BRANCH SPECIAL PROTECTION AREA BOUNDARY
- PARKLAND BOUNDARY
- HISTORIC BOUNDARY
- PROPERTY LINE
- CEMETERY

MD 28 / MD 198 CORRIDOR IMPROVEMENTS

MARYLAND DEPARTMENT OF TRANSPORTATION
STATE HIGHWAY ADMINISTRATION
OFFICE OF PLANNING AND PRELIMINARY ENGINEERING

NOT TO SCALE | MARCH 2015

PRELIMINARY ALTERNATIVE 2 - TSM/TDM

SEGMENT C: MD 650 TO OLD COLUMBIA PIKE (CONT.)

MARYLAND 28 | MARYLAND 198

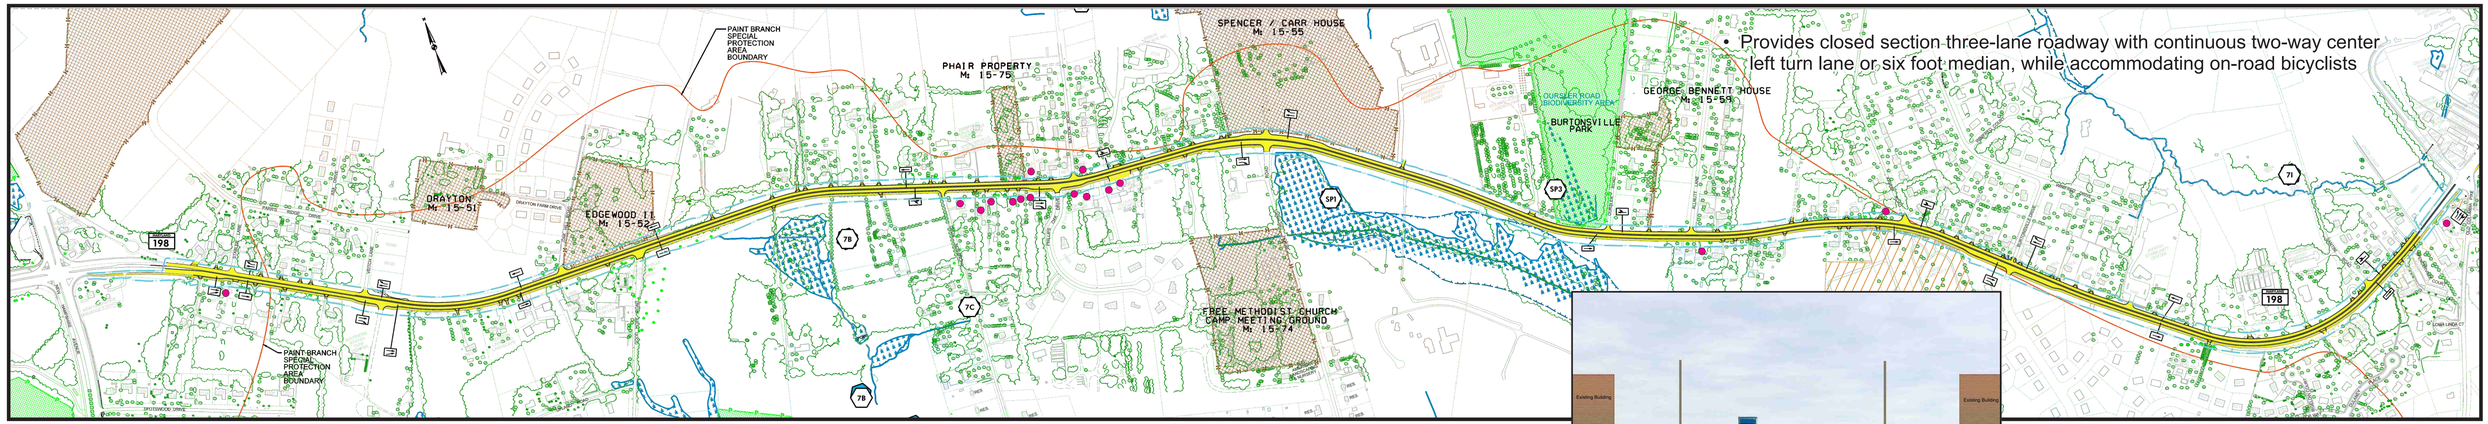

- Provides closed section three-lane roadway with continuous two-way center left turn lane or six foot median, while accommodating on-road bicyclists

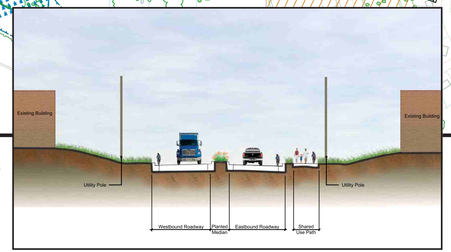

Access Management Option (Six Foot Median)

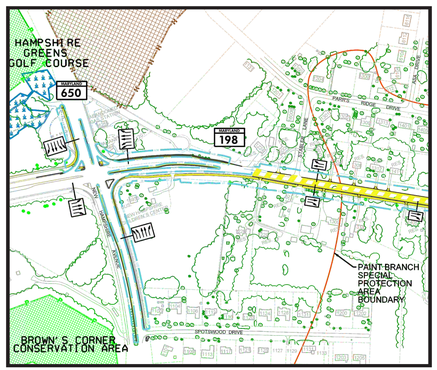

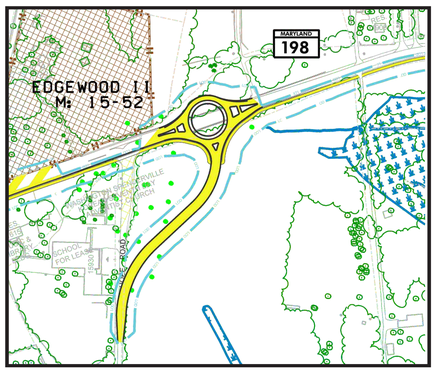

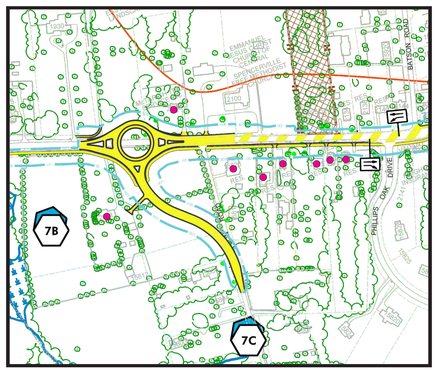

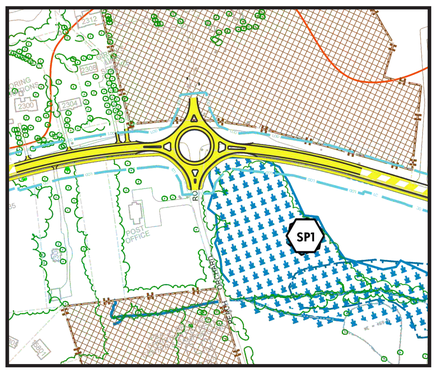

Intersection Improvement Option

- Improves turning lanes at MD 650
- Provides roundabout at
  - Good Hope Road
  - Thompson Road
  - Peach Orchard Road

LEGEND

- PROPOSED ROADWAY IMPROVEMENTS
- PROPOSED ROADWAY RESURFACING
- WETLAND
- WETLAND LABEL
- 100-YR. FLOODPLAIN
- STREAM
- WATERS OF THE U.S.
- WOODLANDS
- SPECIMEN TREES
- PAINT BRANCH SPECIAL PROTECTION AREA BOUNDARY
- PARKLAND BOUNDARY
- HISTORIC BOUNDARY
- PROPERTY LINE
- POTENTIAL LIMIT OF DISTURBANCE
- POTENTIAL DISPLACEMENT

MD 28 / MD 198 CORRIDOR IMPROVEMENTS

MARYLAND DEPARTMENT OF TRANSPORTATION
STATE HIGHWAY ADMINISTRATION
OFFICE OF PLANNING AND PRELIMINARY ENGINEERING

NOT TO SCALE | MARCH 2015