US 29 & STEWART LANE
SKEWED SINGLE POINT
URBAN INTERCHANGE

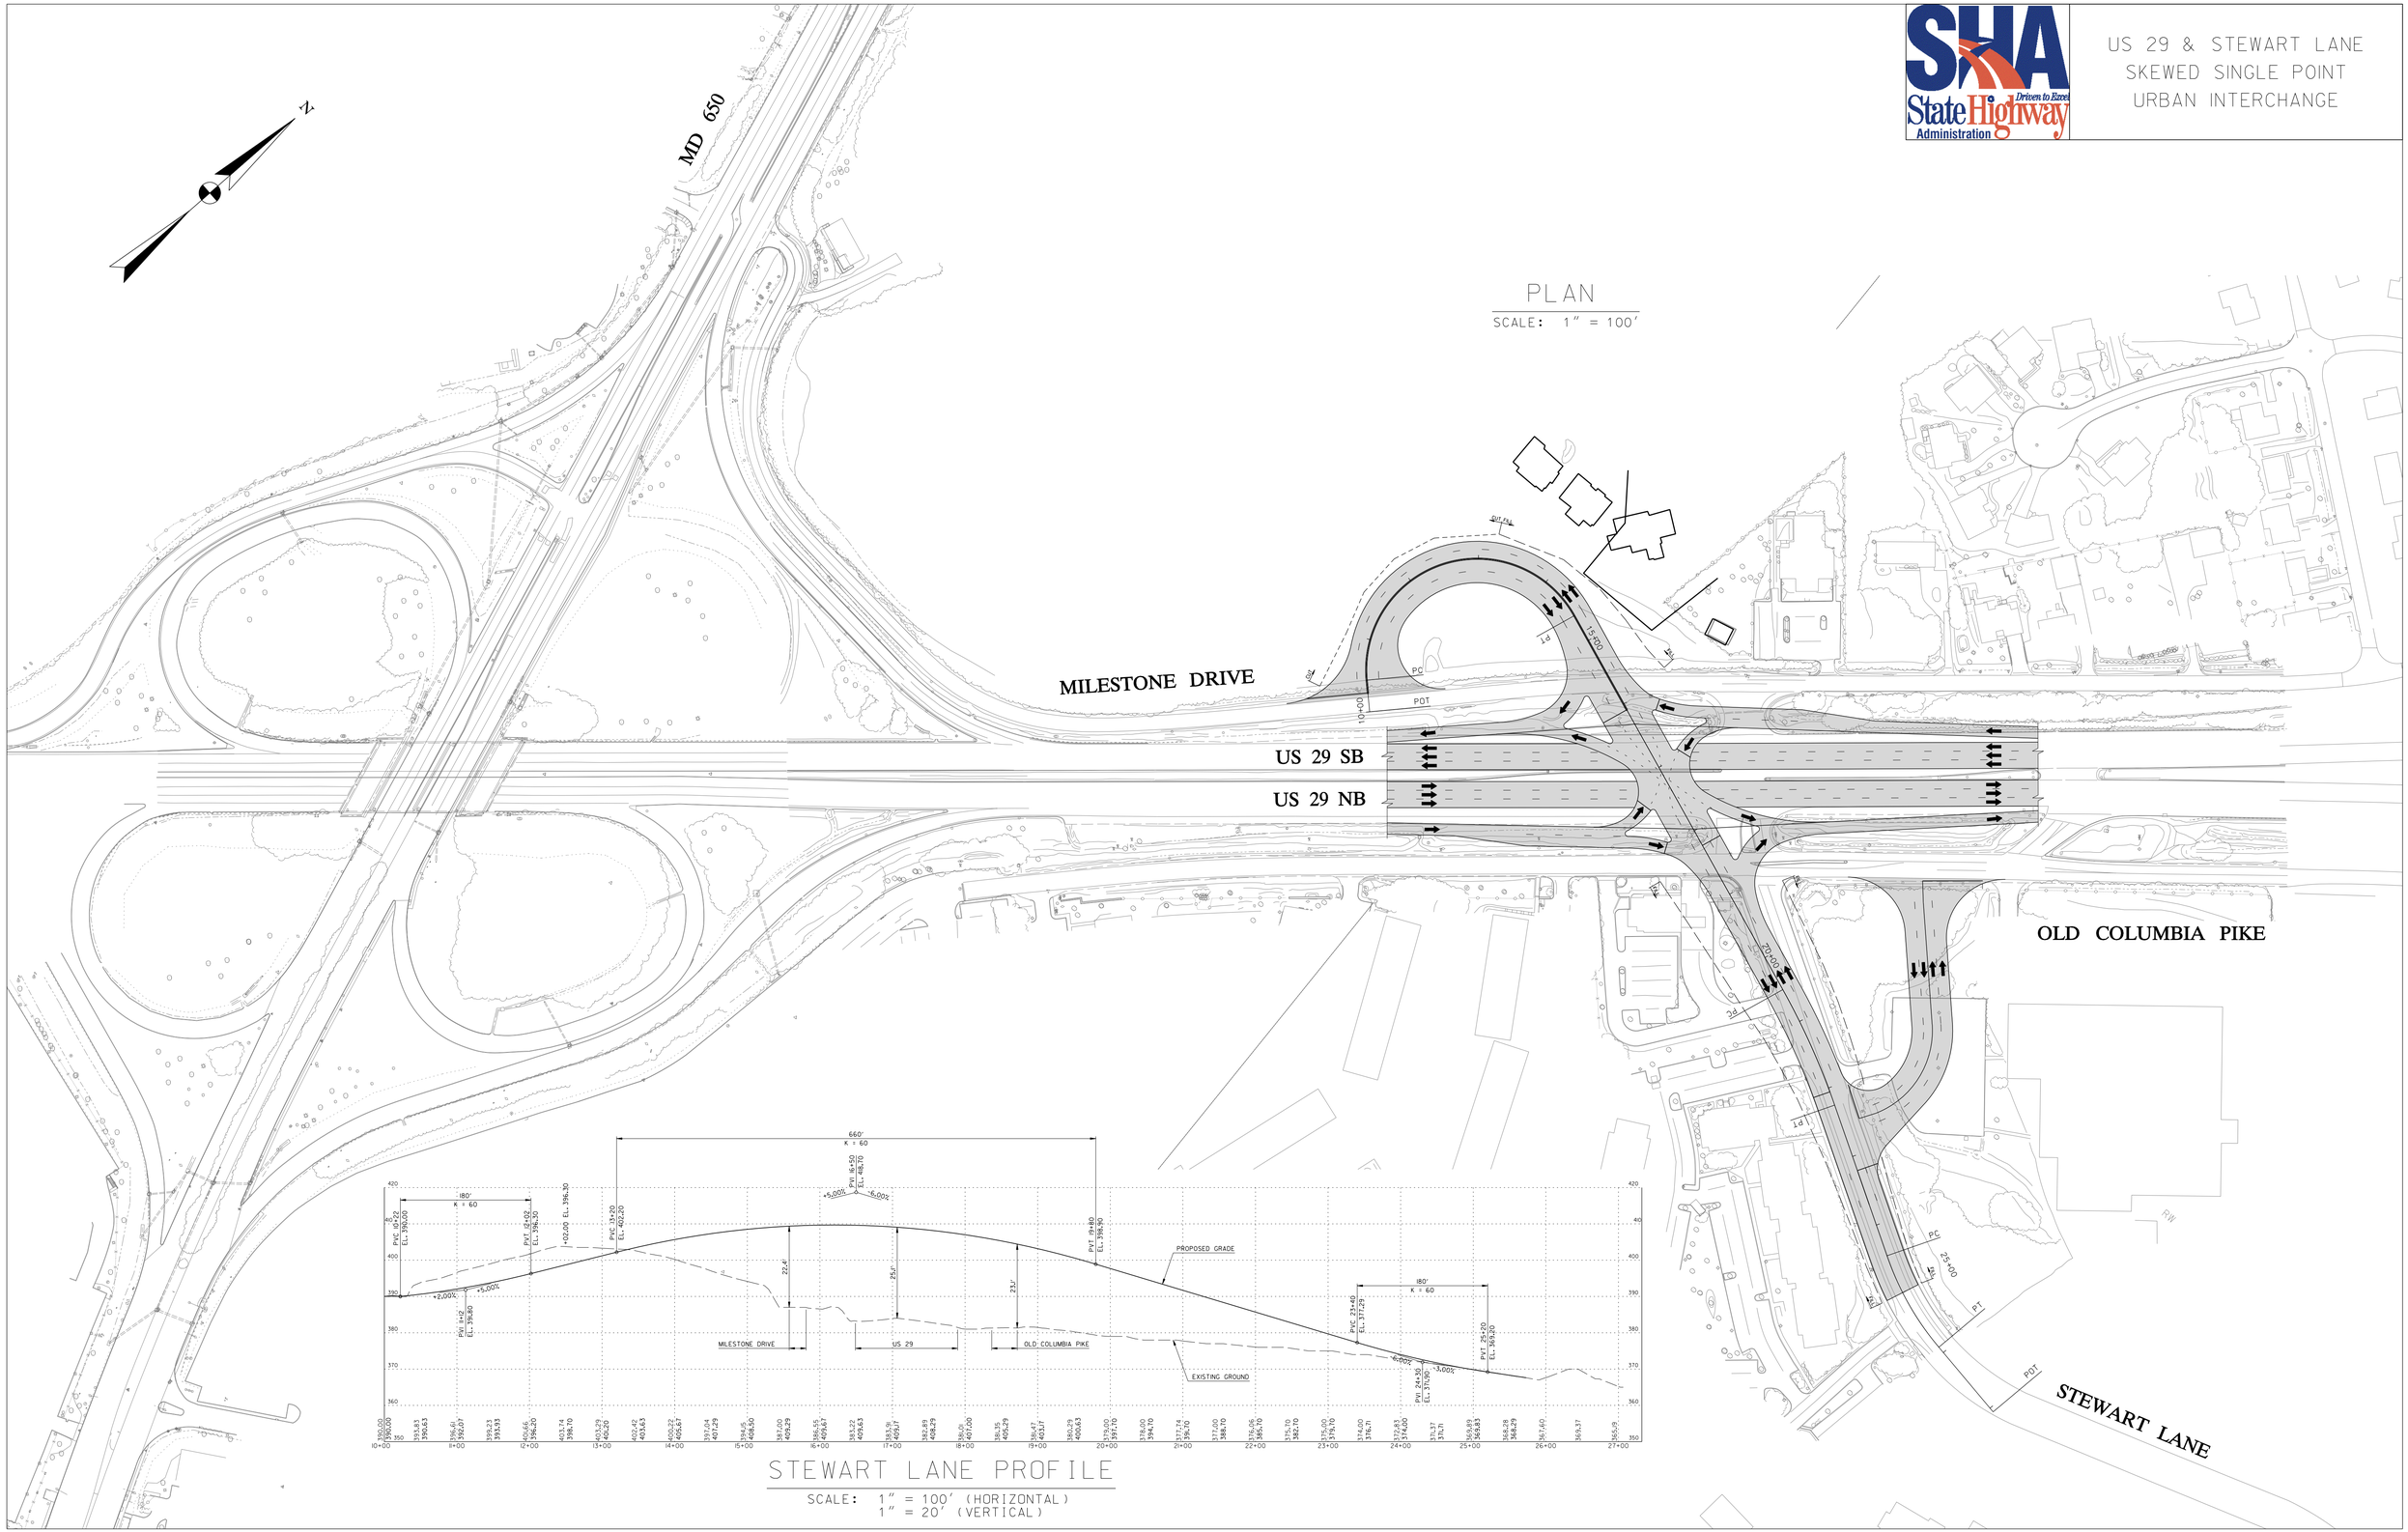


STEWART LANE PROFILE

SCALE: 1" = 100' (HORIZONTAL)
1" = 20' (VERTICAL)