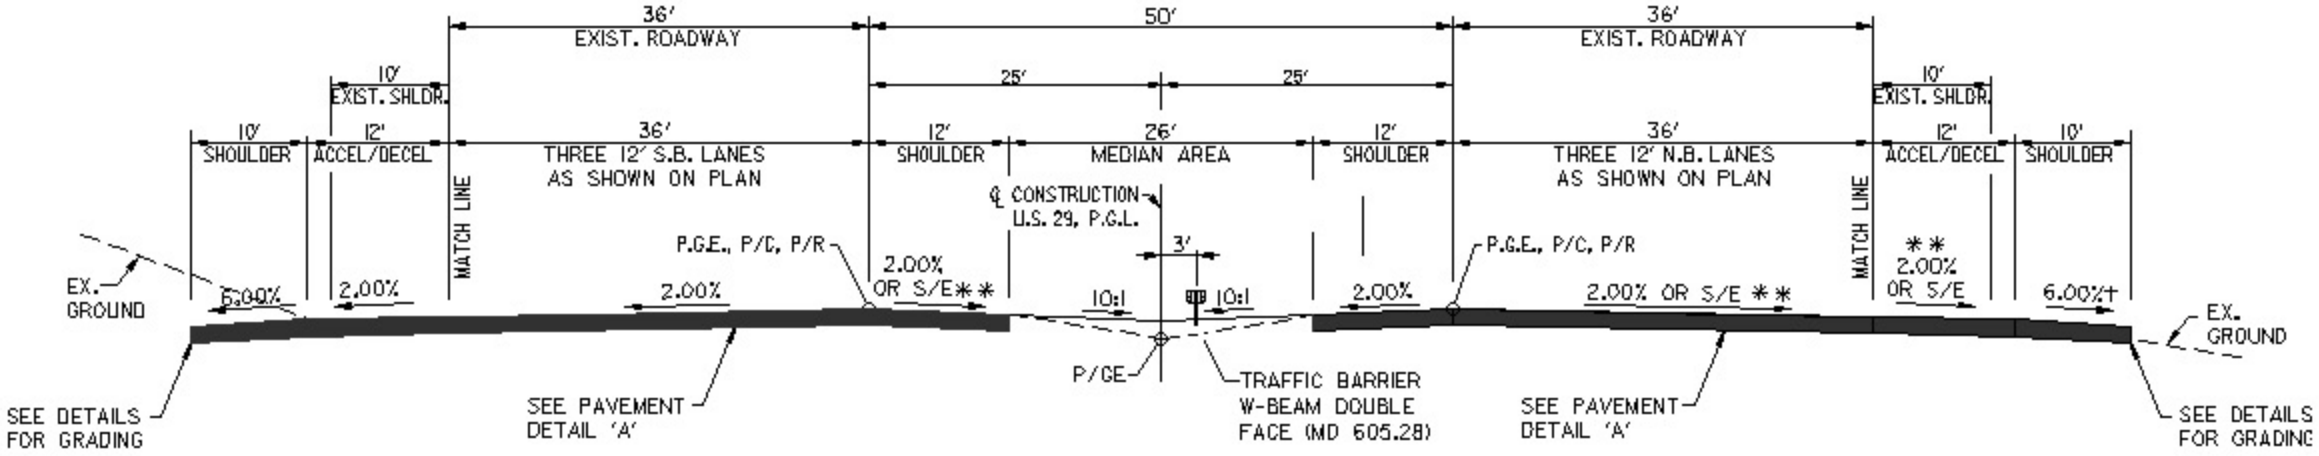

U.S. 29
TYPICAL SECTION

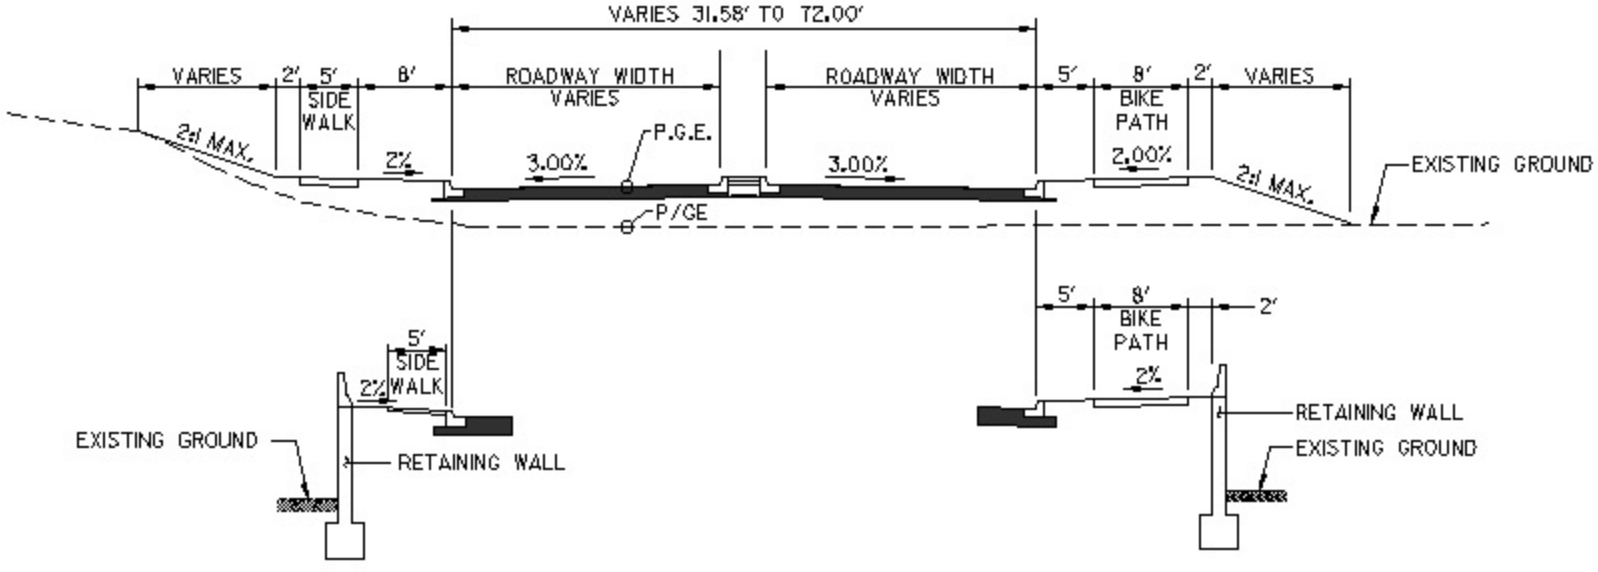

GREENCASTLE ROAD
TYPICAL SECTION