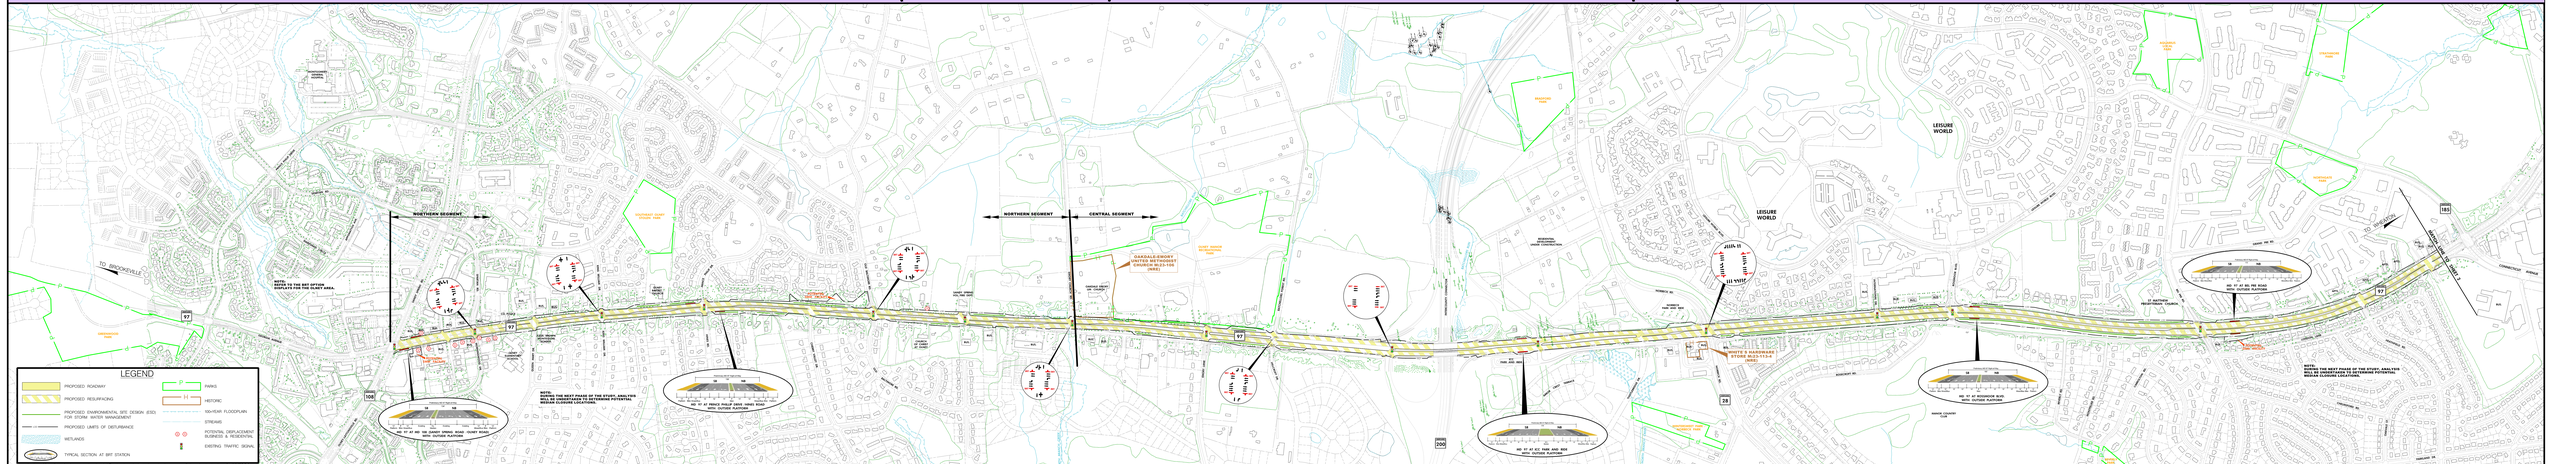MD 97 (GEORGIA AVENUE) ALTERNATIVE 3 – BUSINESS ACCESS TRANSIT (BAT) LANE