US 301 ALTERNATIVE 2 WITH ROUNDABOUTS

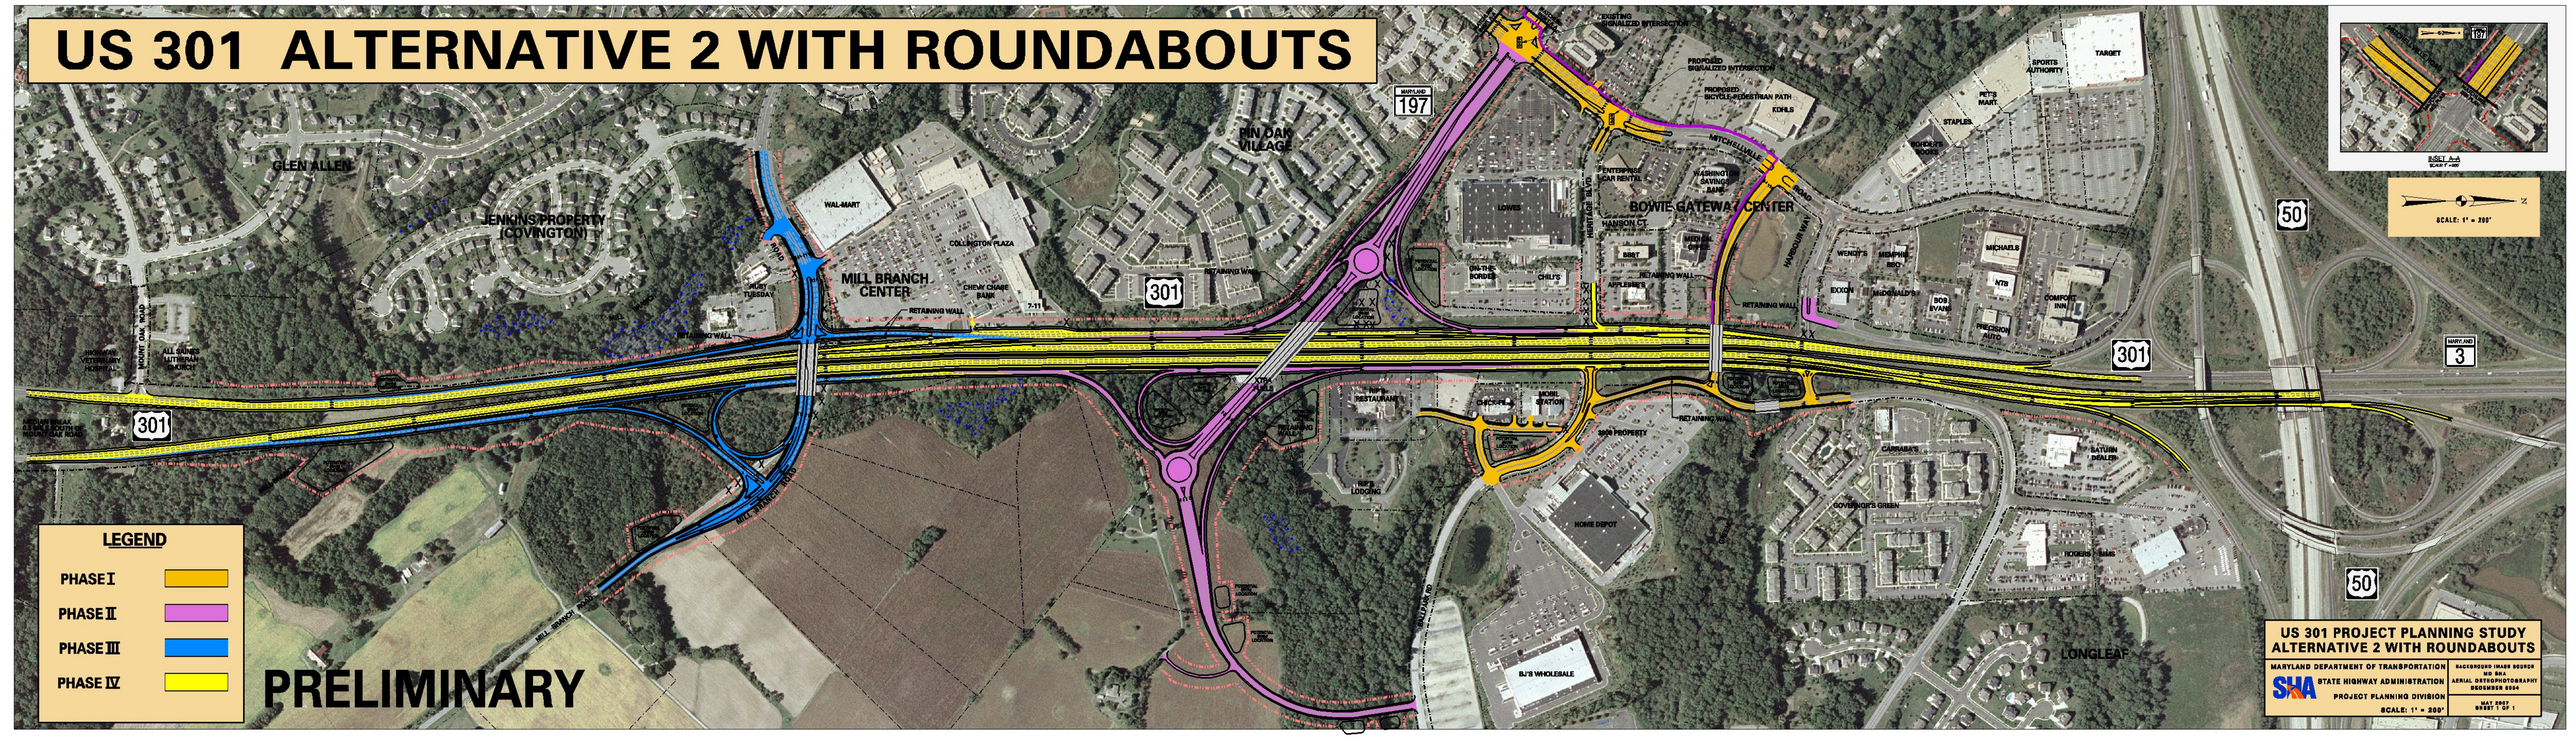
GLEN ALLEN
JENKINS PROPERTY (COVINGTON)
MOUNT OAK ROAD
301
MILL BRANCH ROAD
WAL-MART
COLLINGTON PLAZA
CHEVY CHASE BANK
7-11
MILL BRANCH CROSSING
MILL BRANCH CENTER
RETAINING WALL
PIN OAK VILLAGE
MARYLAND 197
EXISTING SIGNALIZED INTERSECTION
PROPOSED SIGNALIZED INTERSECTION
PROPOSED BICYCLE-PEDESTRIAN PATH
MITCHELLVILLE ROAD
ENTERPRISE CAR RENTAL
WASHINGTON SAVINGS BANK
LOWES
HERITAGE BLVD.
HANSON CT.
BBBT
BANK OF AMERICA
BOWIE GATEWAY CENTER
HARBOUR WAY
ON-THE-BORDER
CHILI'S
APPLEBEE'S
RETAINING WALL
SPORTS AUTHORITY
TARGET
PET'S MART
STAPLES
WENDY'S
MEMPHIS BBQ
EXXON
MCDONALD'S
BOB EVANS
MICHAELS
NTB
COMFORT INN
PRECISION AUTO
MARY. AND
3
SCALE: 1" = 200'
50
301
50
RETAINING WALL
RETAINING WALL
RETAINING WALL