SHA State Highway

Prince George's County
Aerial Photography 2011-2013
30 Scale

MD 500 COMMUNITY SAFETY AND ENHANCEMENT PROJECT FROM WASHINGTON D.C. LINE (EASTERN AVENUE) TO MD 208 (HAMILTON STREET)

LEGEND

- SIGNALIZED INTERSECTION
- CROSSING BEACON
- LANE DIRECTION ARROW
- PROPOSED LANDSCAPE DESIGN
- EXISTING RIGHT OF WAY
- PROPOSED DRIVEWAY
- PROPOSED CURB AND GUTTER
- PROPOSED BACK OF SIDEWALK
- PROPOSED CROSS WALK
- PROPOSED TRAFFIC STOP BAR
- PROPOSED ROADWAY IMPROVEMENTS

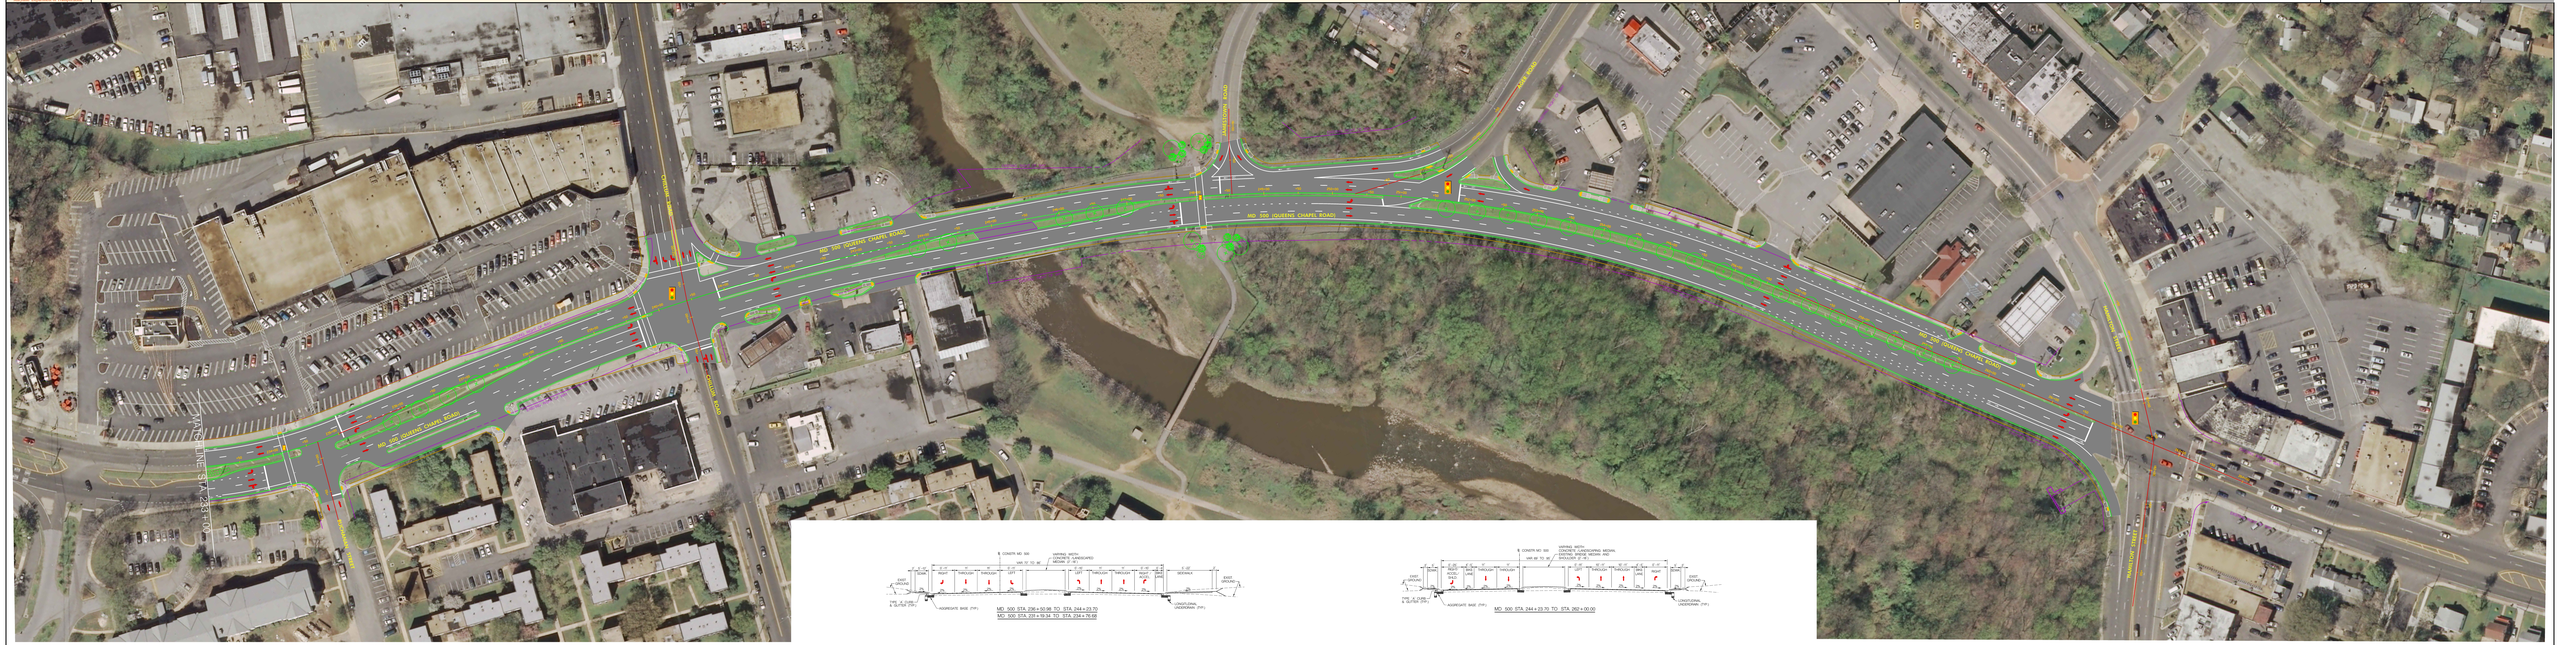
MD 500 (QUEENS CHAPEL ROAD)
WASHINGTON DC STA 228+00
MD 208 (HAMILTON STREET)
MD 500 (QUEENS CHAPEL ROAD)
MD 500 (QUEENS CHAPEL ROAD)
MD 208 (HAMILTON STREET)
MD 500 (QUEENS CHAPEL ROAD)
MD 500 (QUEENS CHAPEL ROAD)
MD 208 (HAMILTON STREET