Prince George's County

MD 210 at Kerby Hill Road and Livingston Road Interchange Improvements

Project Staging - MD 210 at Kerby Hill Road/Livingston Road

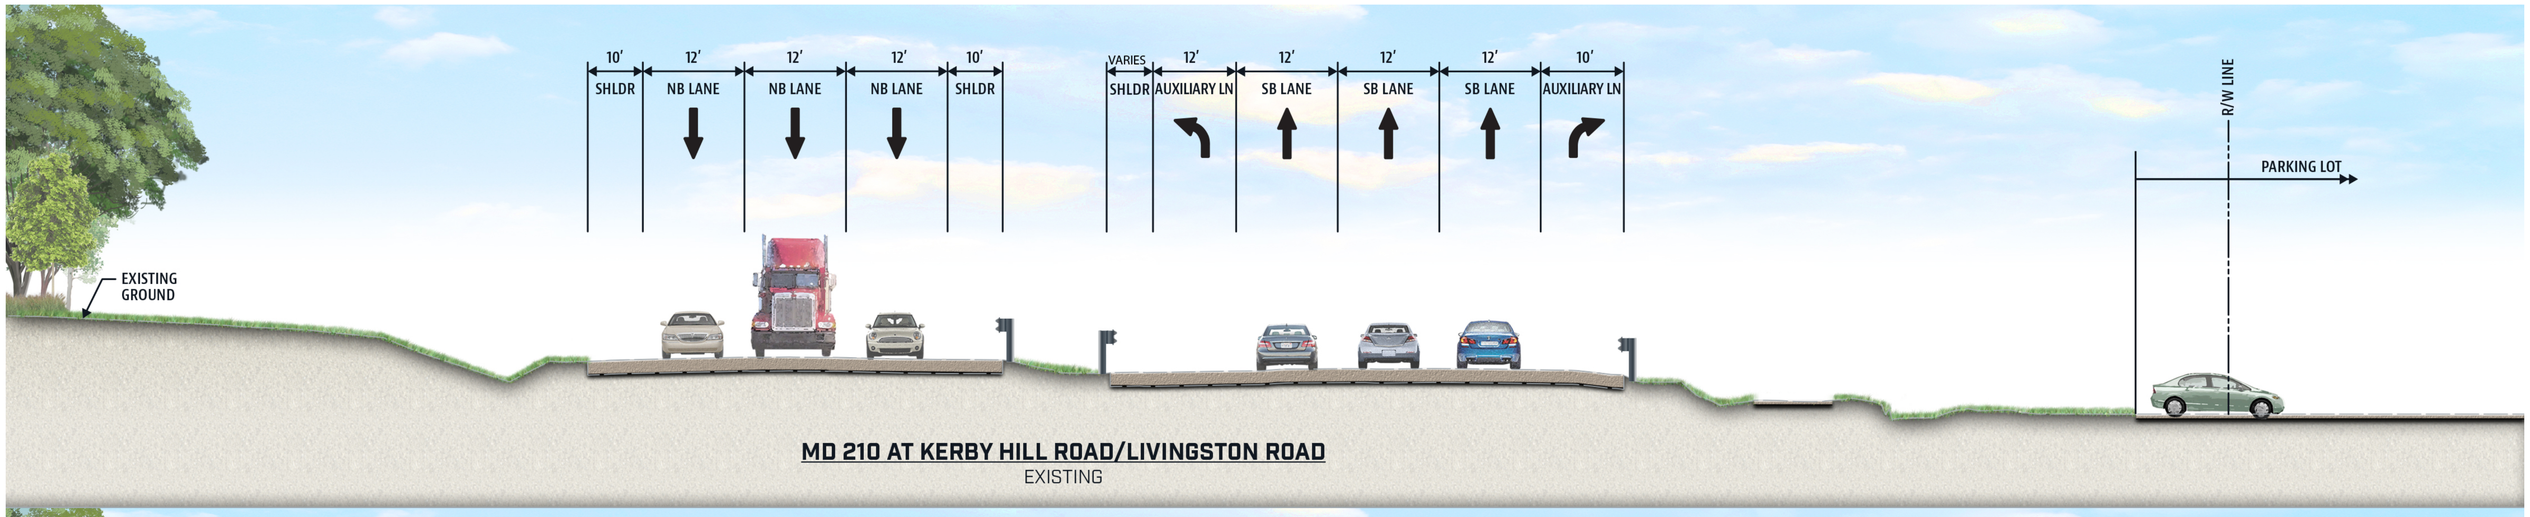

MD 210 AT KERBY HILL ROAD/LIVINGSTON ROAD
EXISTING

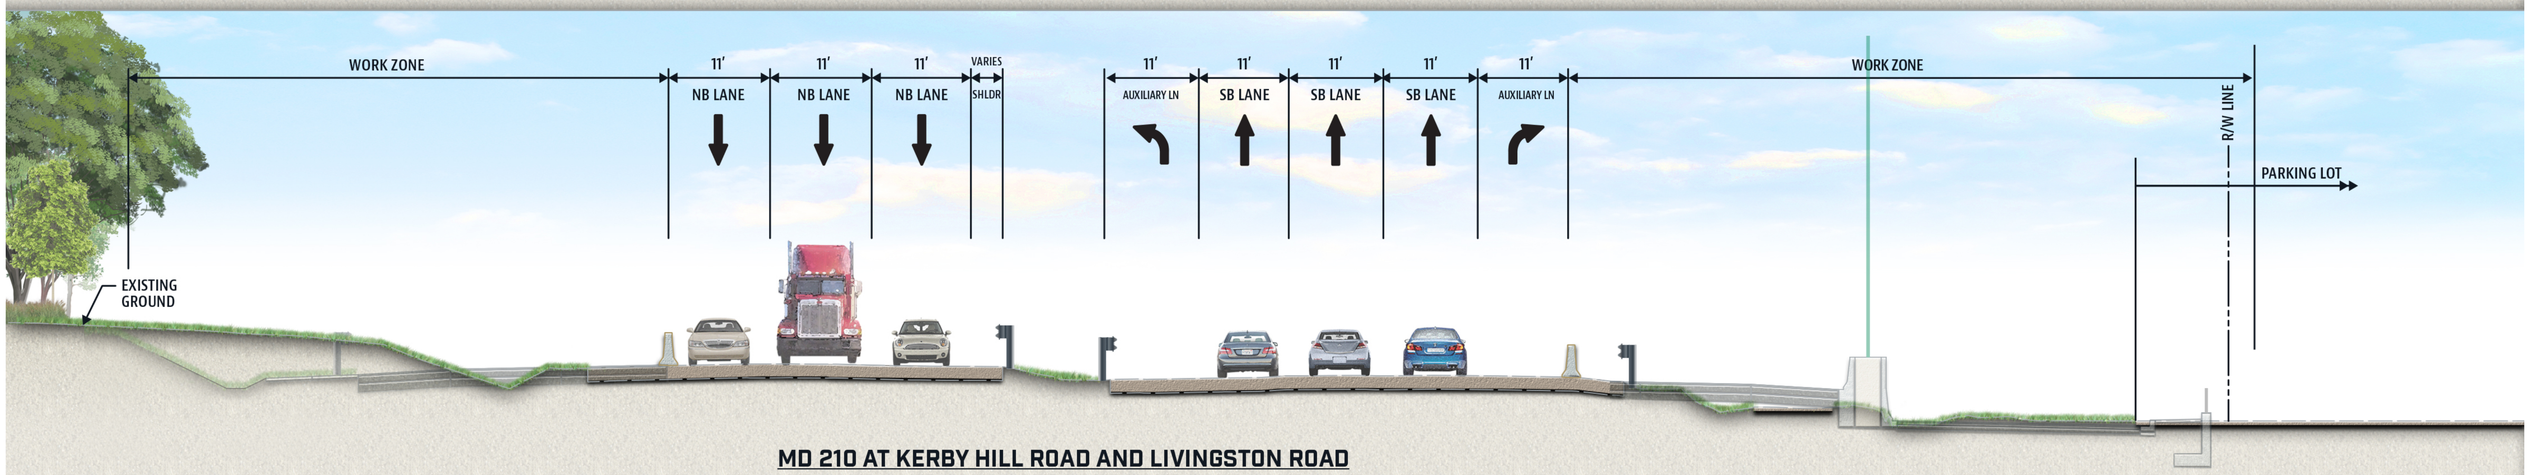

MD 210 AT KERBY HILL ROAD AND LIVINGSTON ROAD
STAGE 1 - OUTSIDE CONSTRUCTION

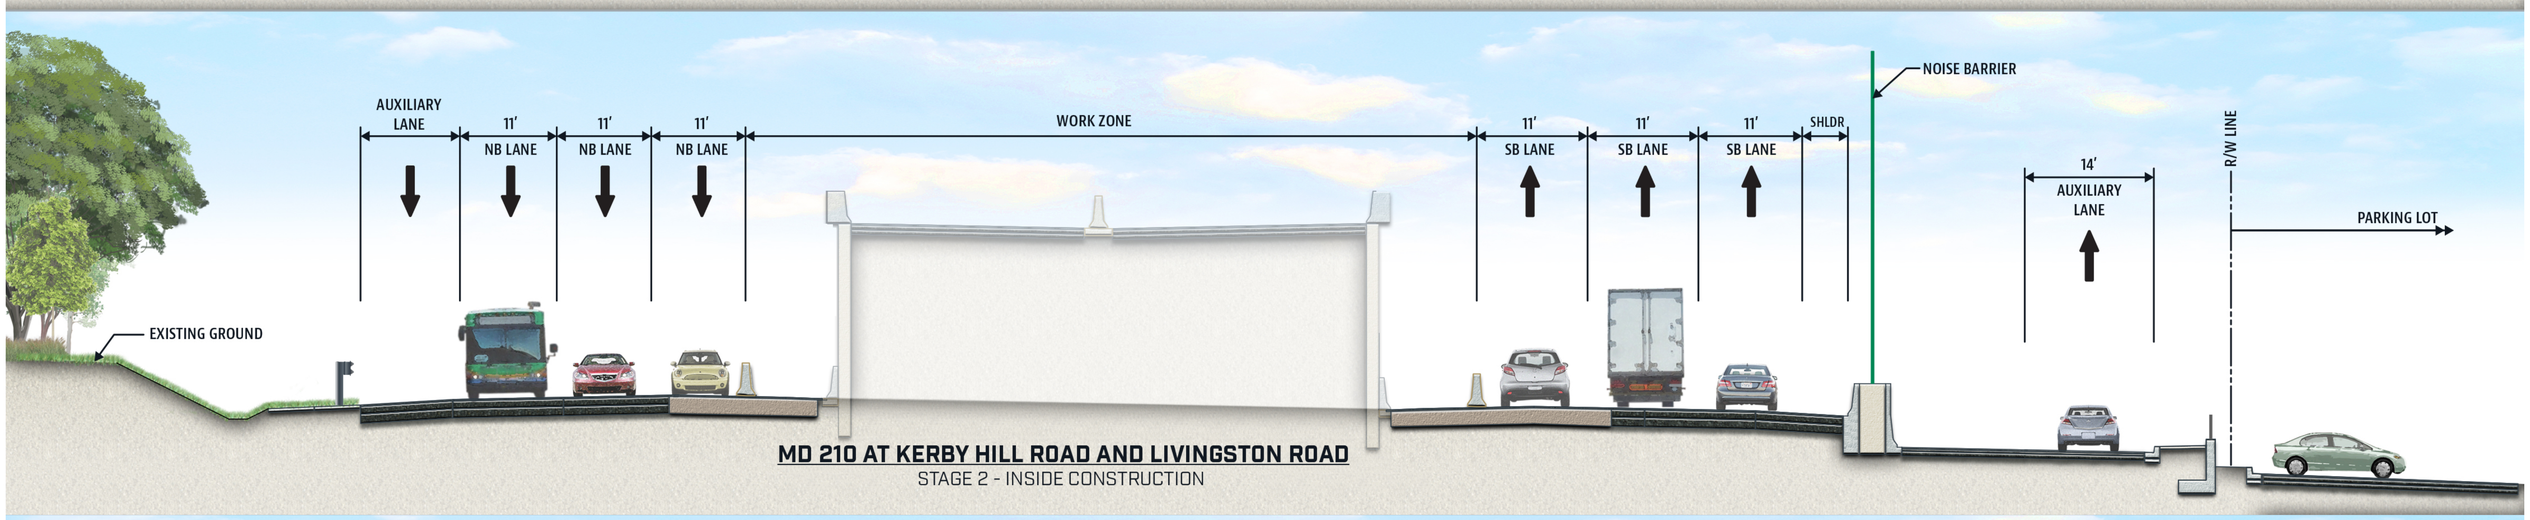

MD 210 AT KERBY HILL ROAD AND LIVINGSTON ROAD
STAGE 2 - INSIDE CONSTRUCTION

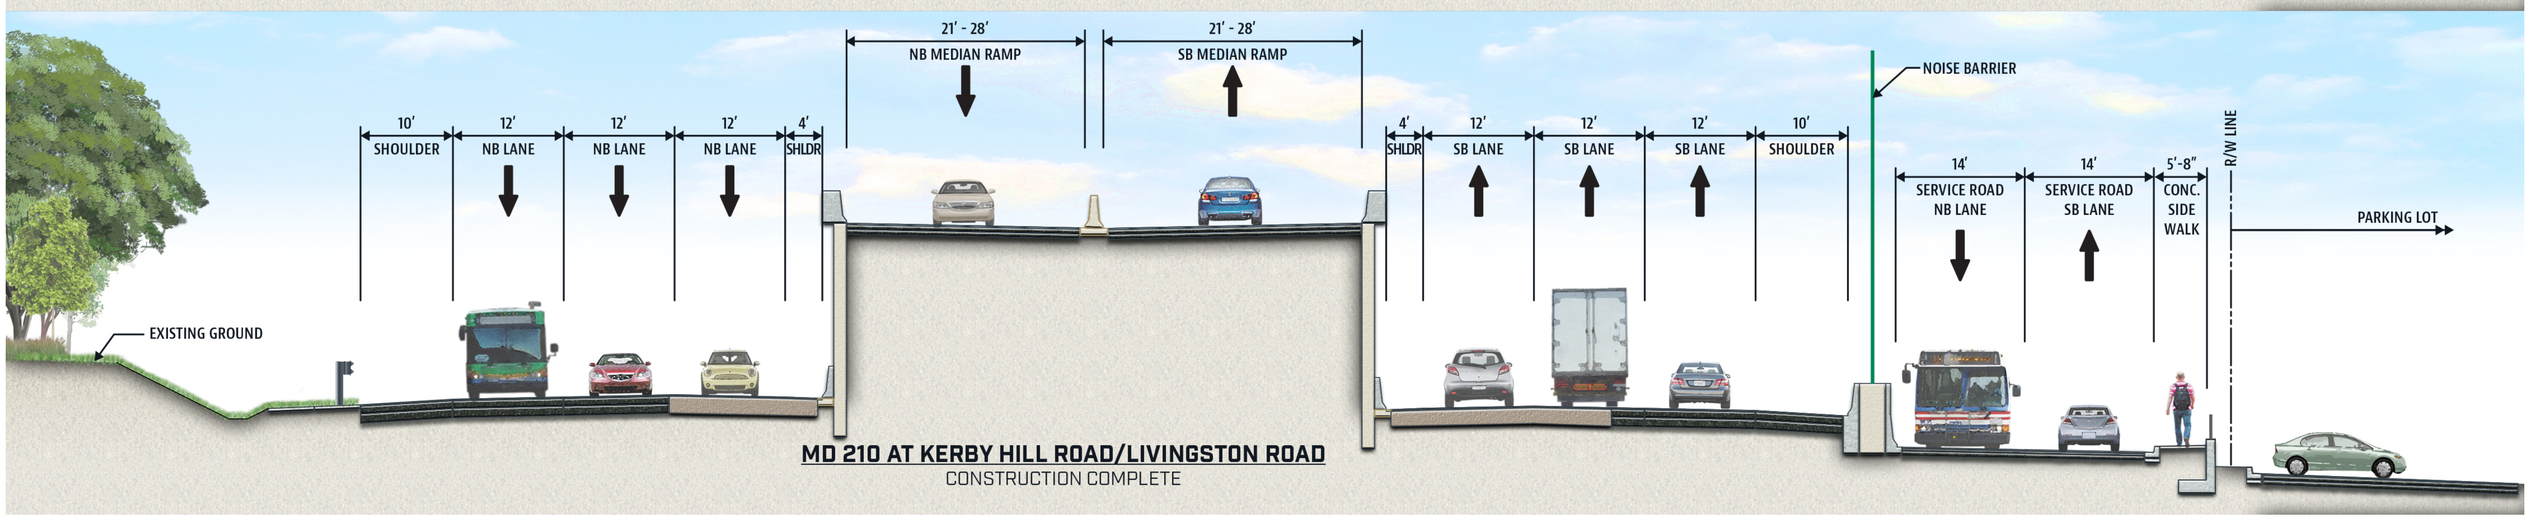

MD 210 AT KERBY HILL ROAD/LIVINGSTON ROAD
CONSTRUCTION COMPLETE

Prince George's County

MD 210 at Kerby Hill Road and Livingston Road Interchange Improvements

Project Staging - Kerby Hill Road/Livingston Road

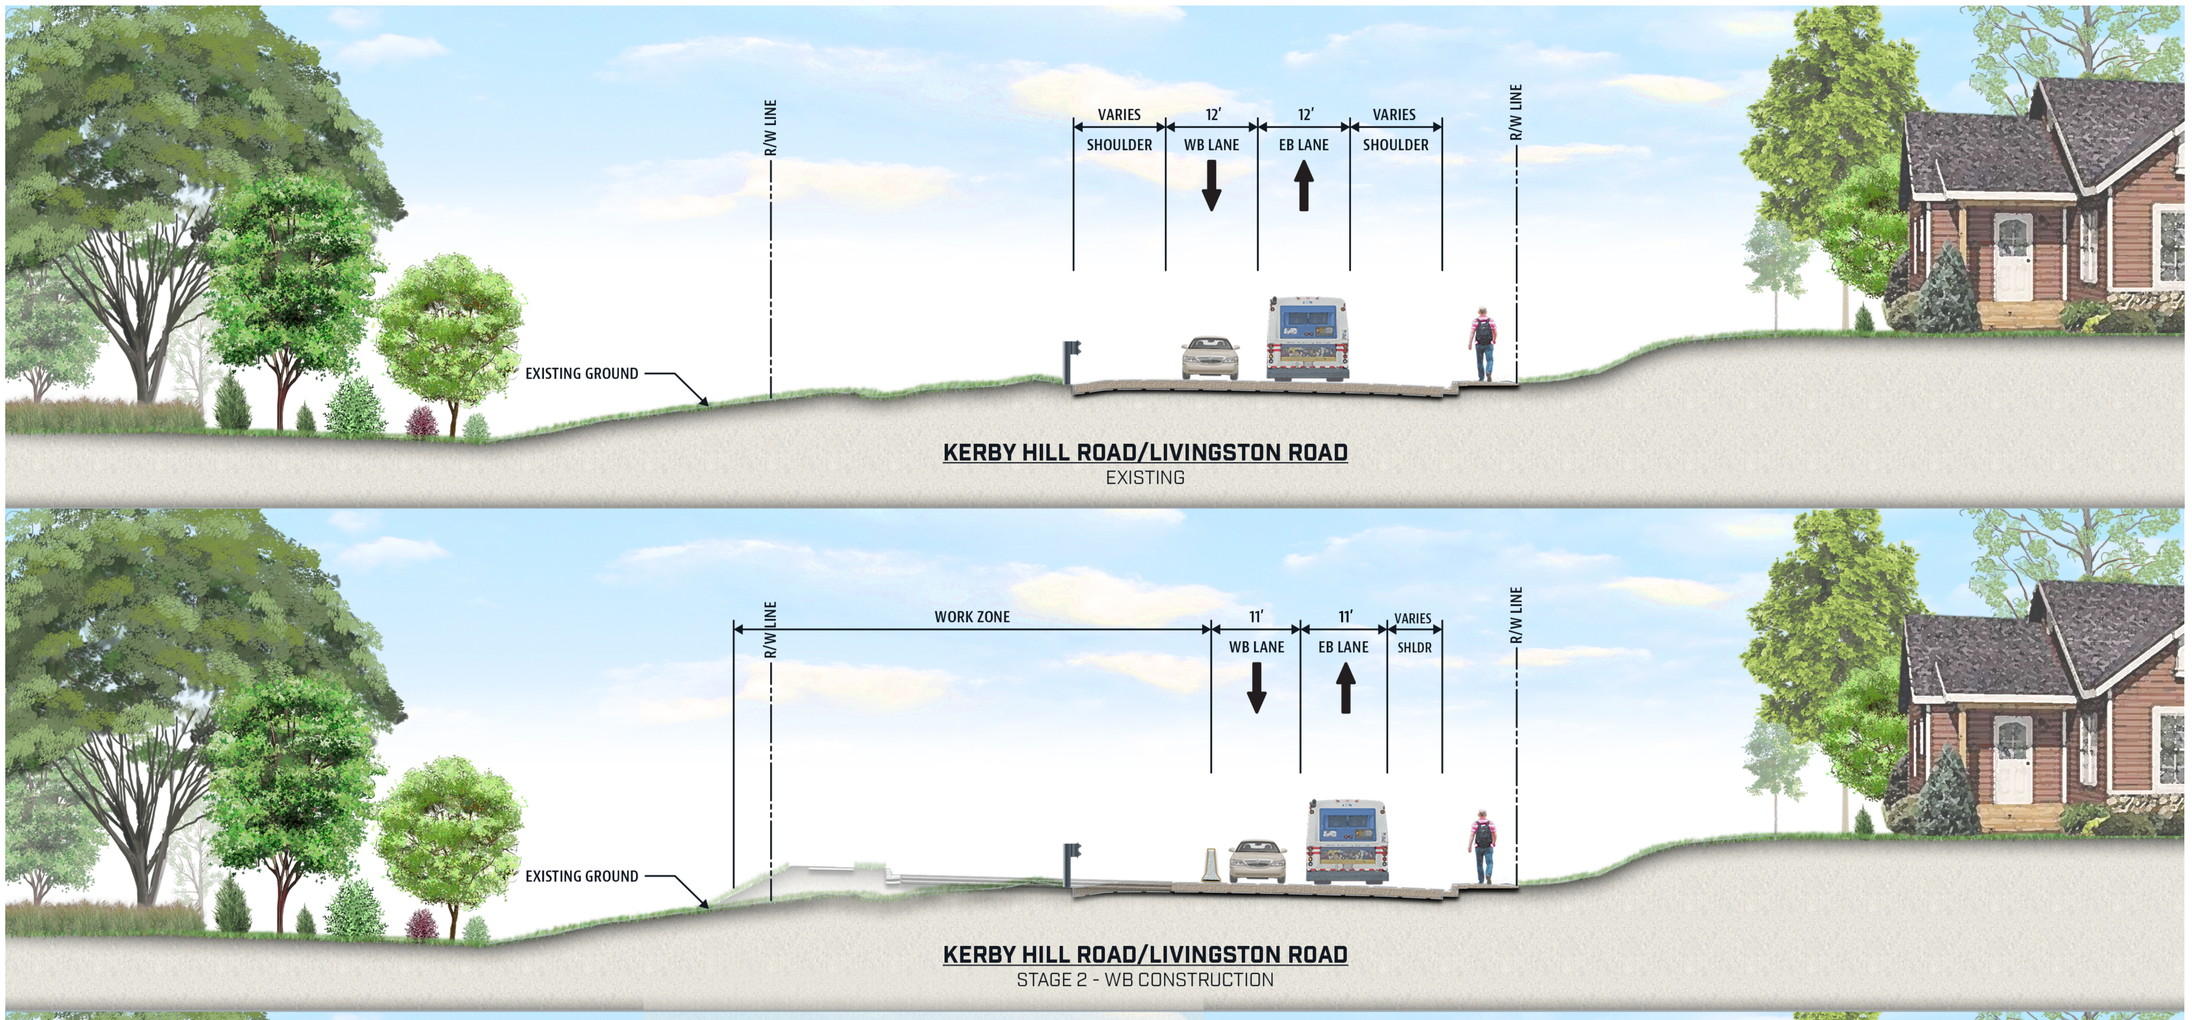

KERBY HILL ROAD/LIVINGSTON ROAD
EXISTING

KERBY HILL ROAD/LIVINGSTON ROAD
STAGE 2 - WB CONSTRUCTION

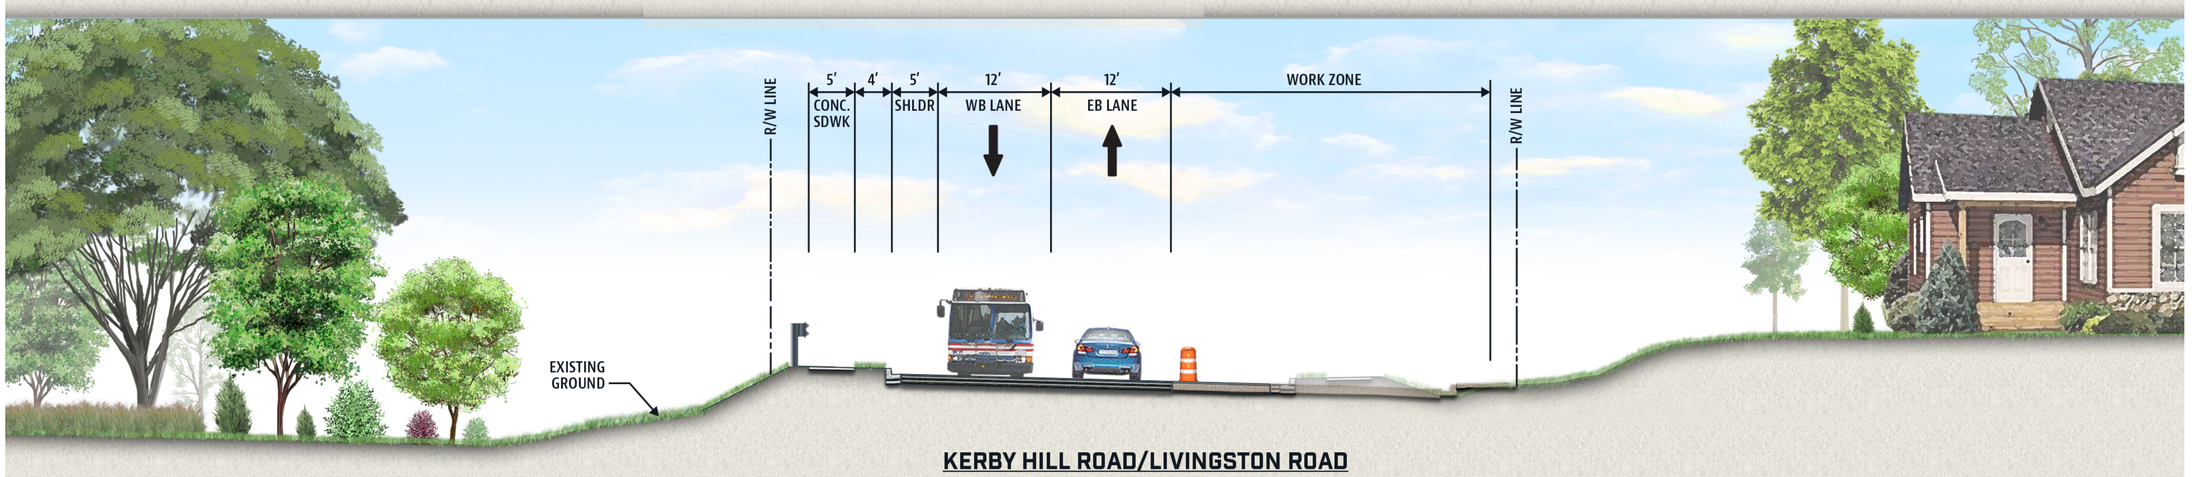

KERBY HILL ROAD/LIVINGSTON ROAD
STAGE 3 - EB CONSTRUCTION

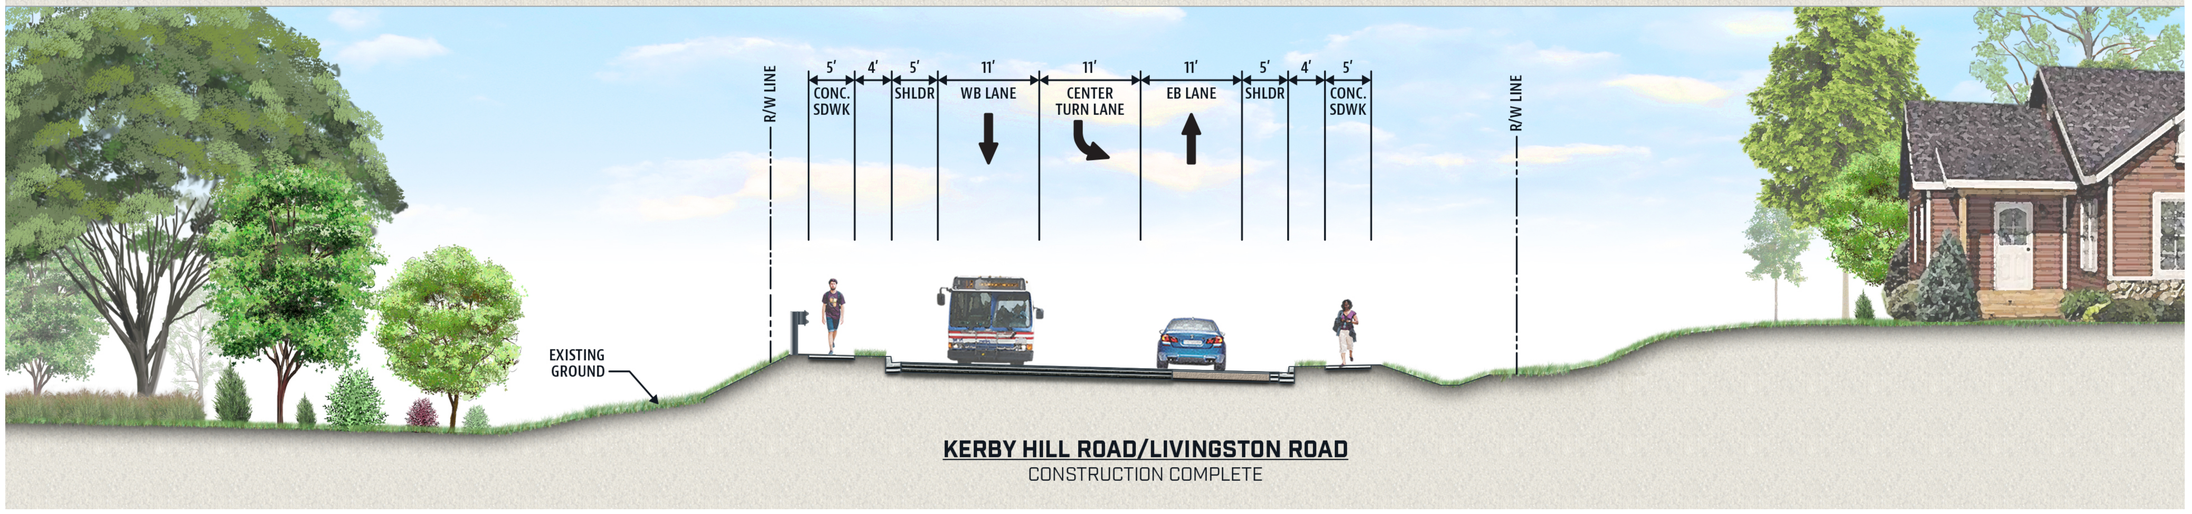

KERBY HILL ROAD/LIVINGSTON ROAD
CONSTRUCTION COMPLETE