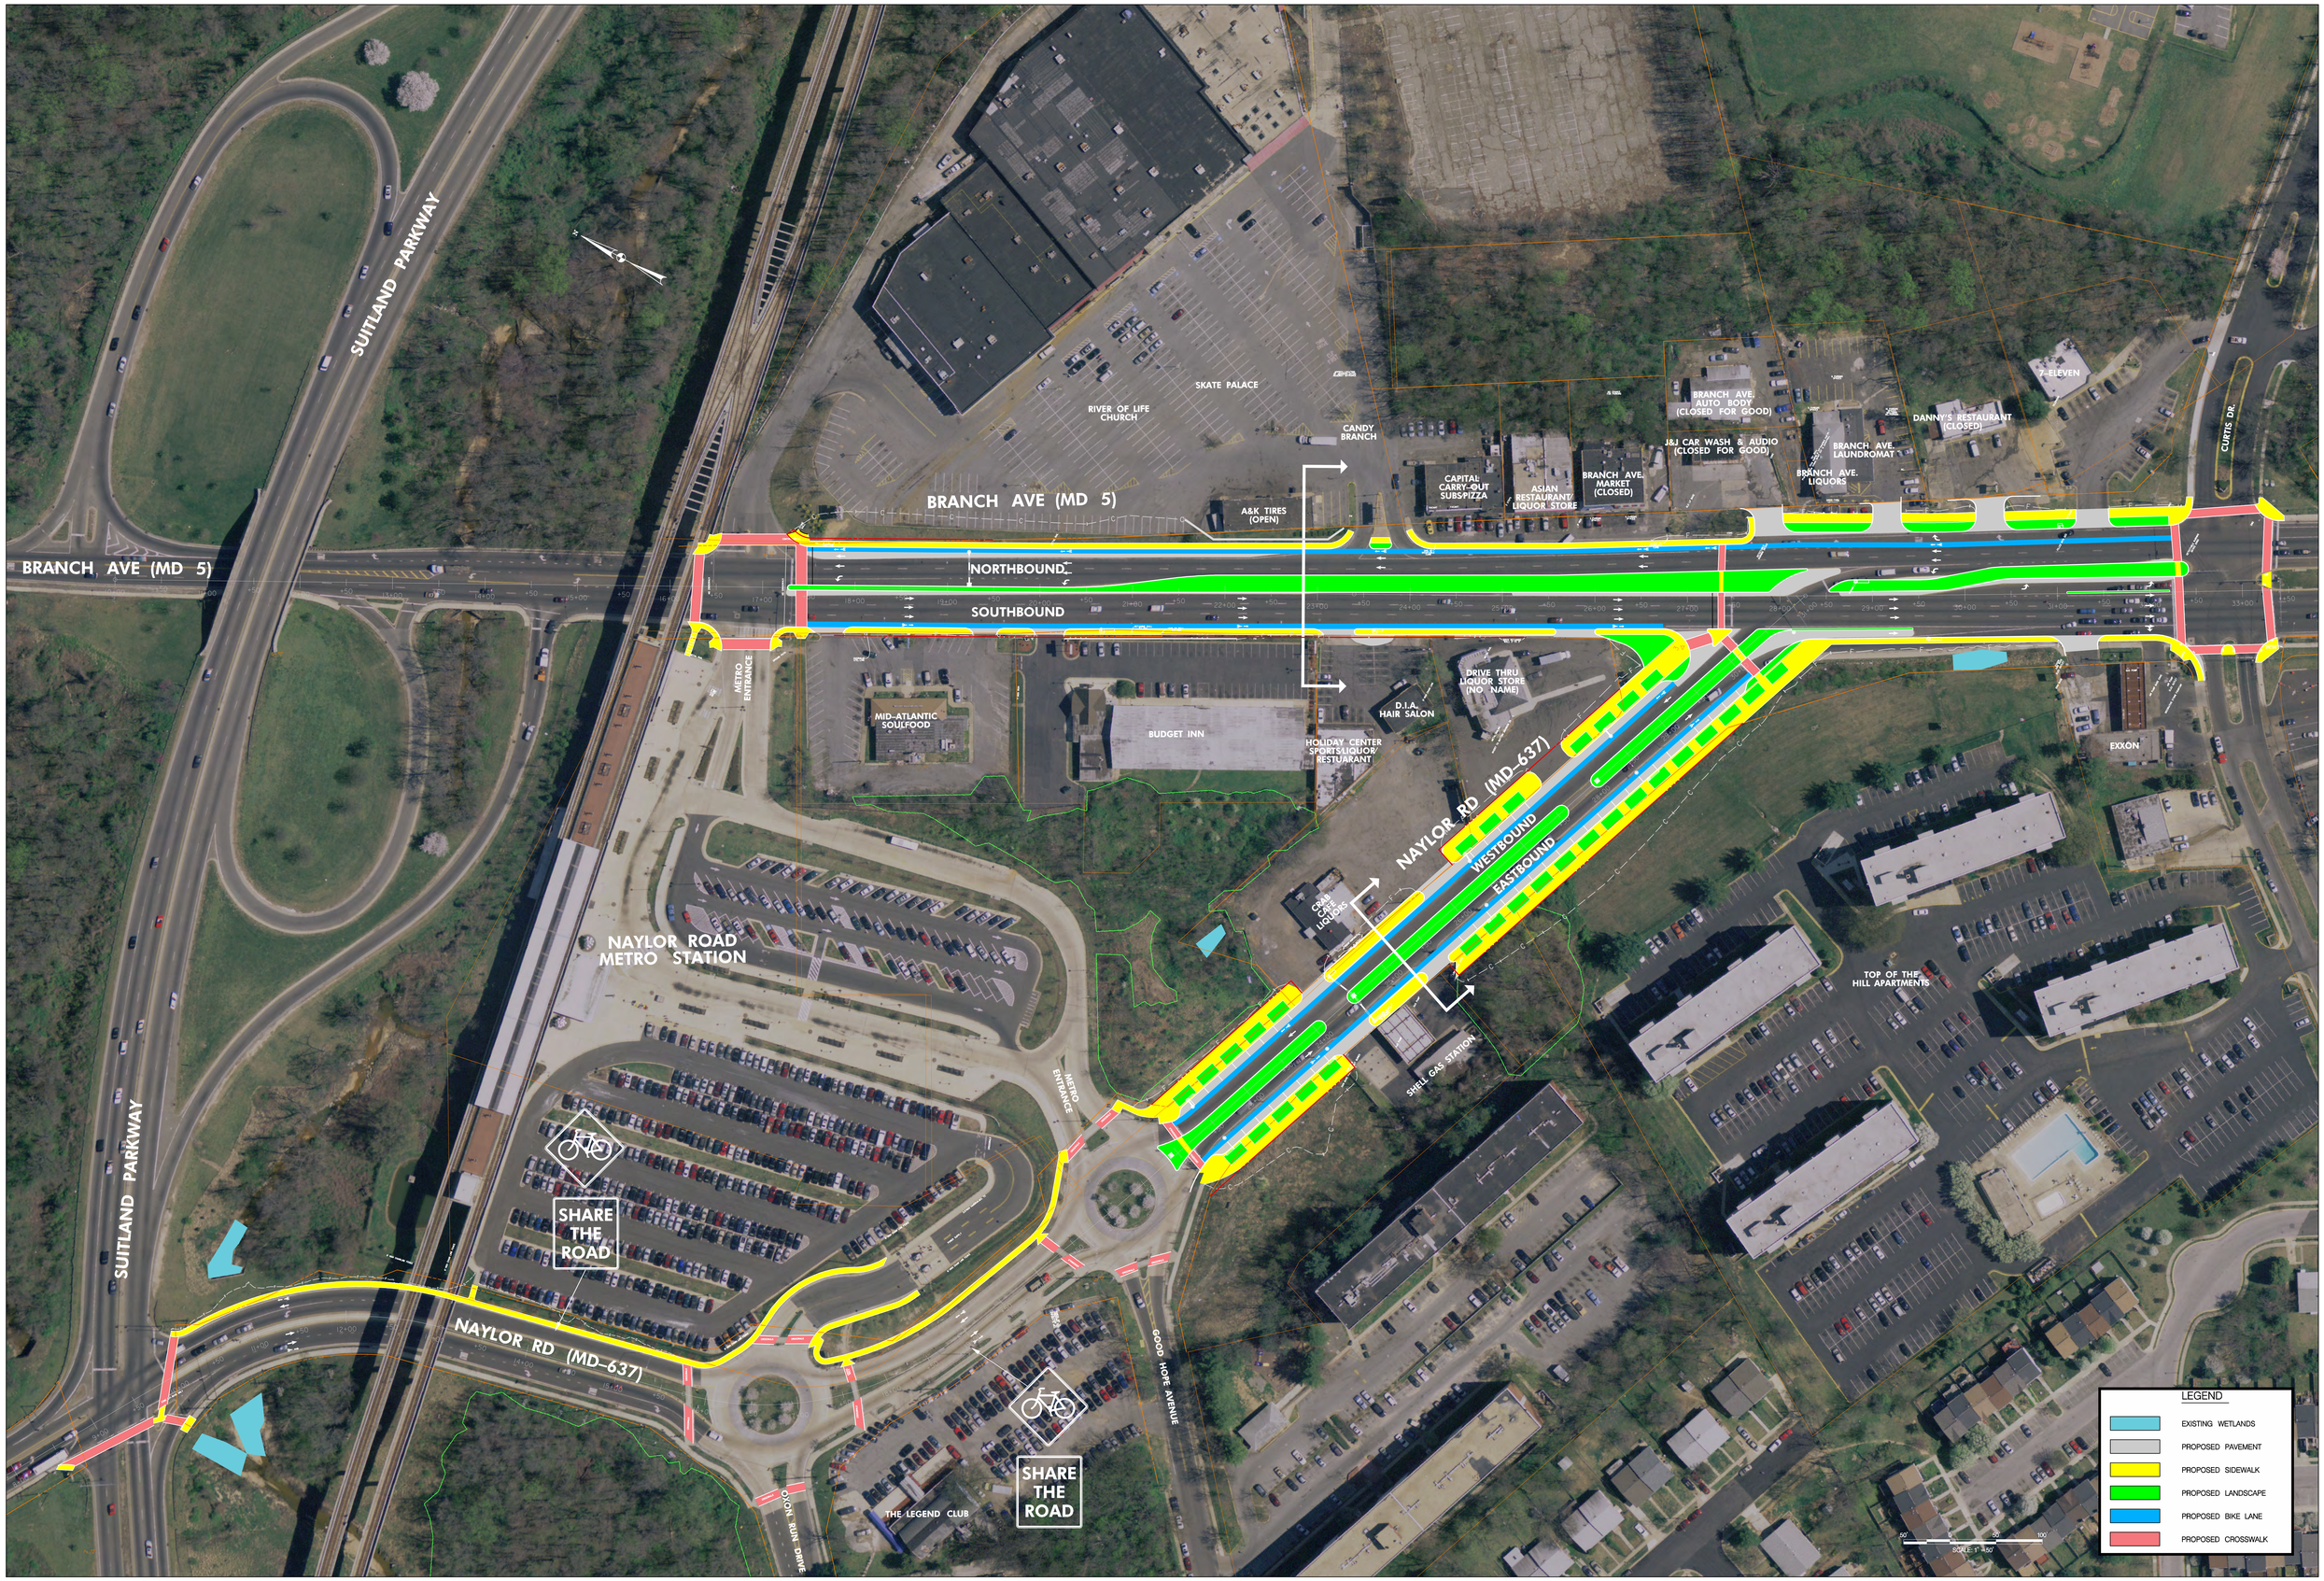
SUITLAND PARKWAY
BRANCH AVE (MD 5)
SKATE PALACE
RIVER OF LIFE CHURCH
CANDY BRANCH
BRANCH AVE (MD 5)
A&K TIRES (OPEN)
CAPITAL CARRY-OUT SUBS/PIZZA
ASIAN RESTAURANT/ LIQUOR STORE
BRANCH AVE. MARKET (CLOSED)
BRANCH AVE. AUTO BODY (CLOSED FOR GOOD)
J&J CAR WASH & AUDIO (CLOSED FOR GOOD)
BRANCH AVE. LAUNDROMAT
BRANCH AVE. LIQUORS
DANNY'S RESTAURANT (CLOSED)
7-ELEVEN
CURTIS DR.
NORTHBOUND
SOUTHBOUND
METRO ENTRANCE
MID-ATLANTIC SOULFOOD
BUDGET INN
HOLIDAY CENTER SPORTS LIQUOR/ RESTAURANT
D.I.A. HAIR SALON
DRIVE THRU LIQUOR STORE (NO NAME)
NAYLOR RD (MD-637)
WESTBOUND
EASTBOUND
EXXON
CRAB CAKE LIQUORS
SHELL GAS STATION
TOP OF THE HILL APARTMENTS
NAYLOR ROAD METRO STATION
METRO ENTRANCE
SHARE THE ROAD
NAYLOR RD (MD-637)
GOOD HOPE AVENUE
BOON RUN DRIVE
THE LEGEND CLUB
SHARE THE ROAD
LEGEND
EXISTING WETLANDS
PROPOSED PAVEMENT
PROPOSED SIDEWALK
PROPOSED LANDSCAPE
PROPOSED BIKE LANE
PROPOSED CROSSWALK
SCALE: 1" = 50'