MARYLAND
5
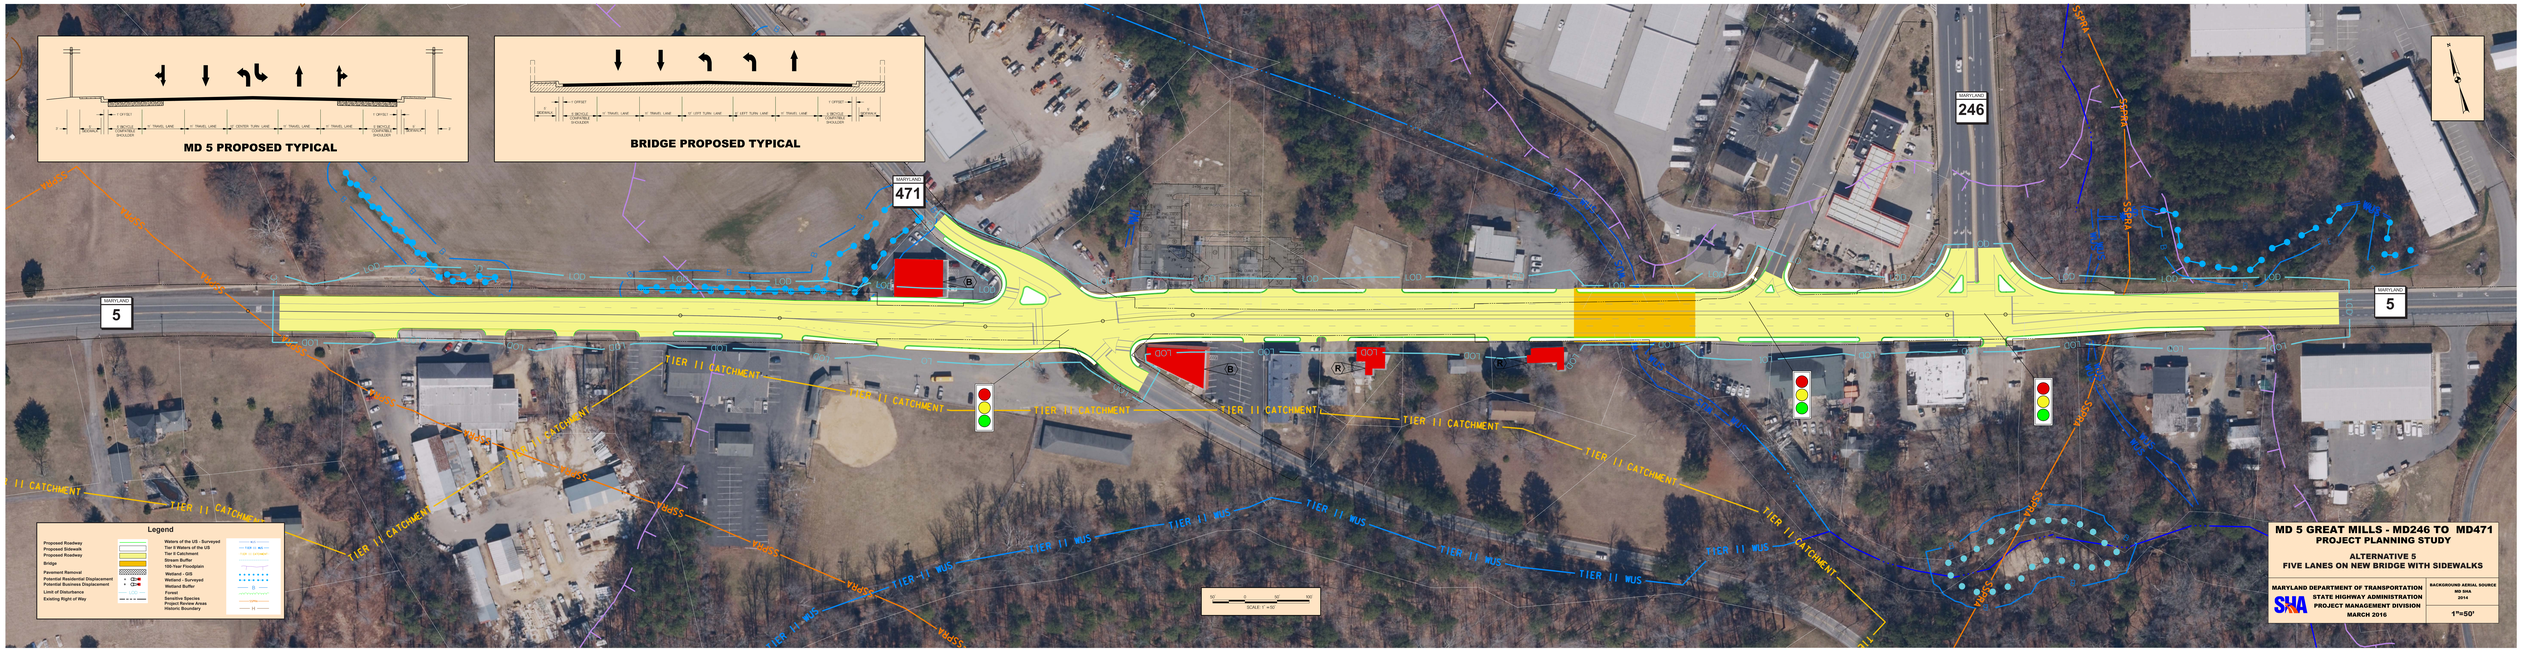
ALTERNATIVE 5
FIVE LANES ON NEW BRIDGE WITH SIDEWALKS