MD 4 – THOMAS JOHNSON BRIDGE PROJECT PLANNING STUDY

AERIAL MAPS PRESENTED AT APRIL 2015

PUBLIC INFORMATION WORKSHOP

LOCATION MAP

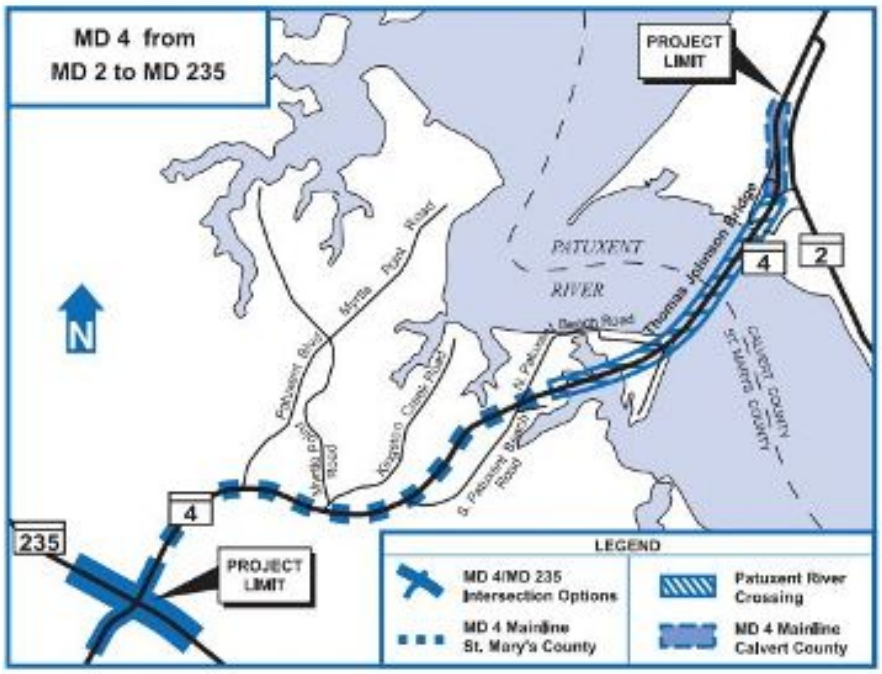

MD 4/MD 235 - Single-Point Urban Interchange, St. Mary's County

MD 4 - St. Mary's County

MD 4 Mainline

MD 4 Mainline and Thomas Johnson Bridge

MD 4 AND THOMAS JOHNSON BRIDGE, Calvert County

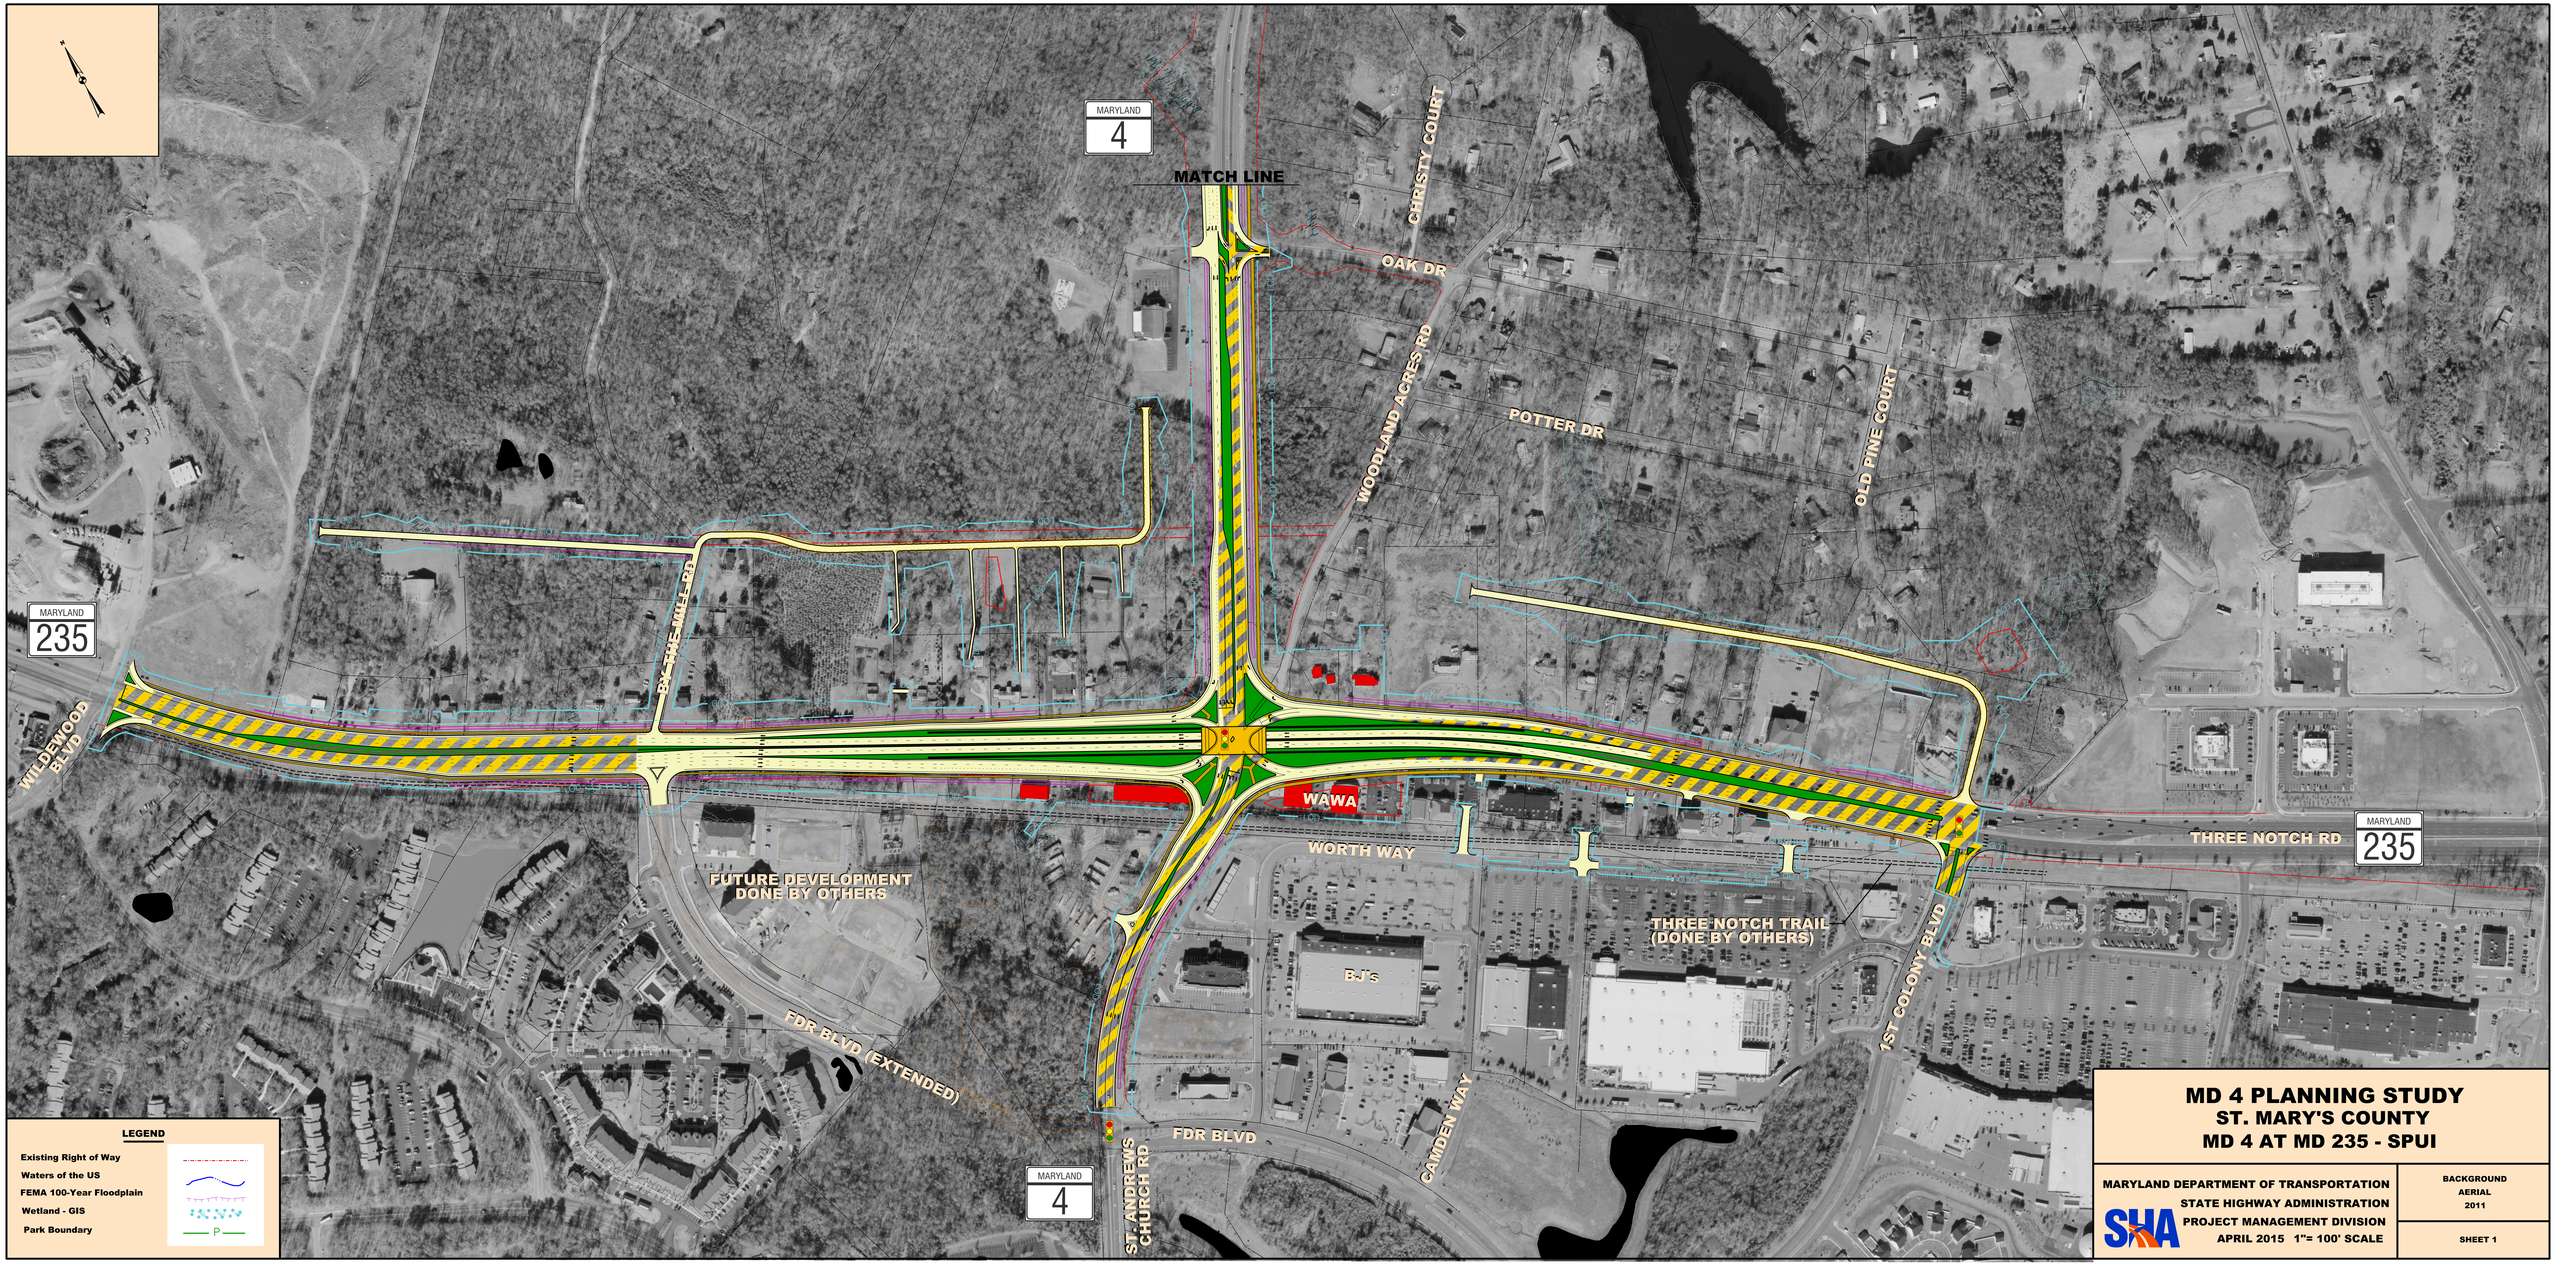
MARYLAND 4
MATCH LINE
CHRISTY COURT
OAK DR
WOODLAND ACRES RD
POTTER DR
OLD PINE COURT
MARYLAND 235
BY THE MILL PL
WILDEWOOD BLVD
WAWA
WORTH WAY
THREE NOTCH RD
MARYLAND 235
FUTURE DEVELOPMENT DONE BY OTHERS
THREE NOTCH TRAIL (DONE BY OTHERS)
1ST COLONY BLVD
FDR BLVD (EXTENDED)
BJ's
FDR BLVD
CAMDEN WAY
ST. ANDREWS CHURCH RD
MARYLAND 4
LEGEND
Existing Right of Way
Waters of the US
FEMA 100-Year Floodplain
Wetland - GIS
Park Boundary
P
MD 4 PLANNING STUDY
ST. MARY'S COUNTY
MD 4 AT MD 235 - SPUI
MARYLAND DEPARTMENT OF TRANSPORTATION
STATE HIGHWAY ADMINISTRATION
PROJECT MANAGEMENT DIVISION
APRIL 2015 1"= 100' SCALE
SHA
BACKGROUND AERIAL 2011
SHEET 1

PATUXENT BLVD
LOUS RD
MATCH LINE
KINGSTON CREEK RD
MATCH LINE
SOUTH PATUXENT BEACH RD
MARYLAND
4
OAK DR
WOODLAND ACCESS RD
SHADY MILE RD
LEGEND
Existing Right of Way
Waters of the US
FEMA 100-Year Floodplain
Wetland - GIS
Park Boundary
MD 4 PLANNING STUDY
ST. MARY'S COUNTY
MD 4 MAINLINE - ST. MARY'S COUNTY
MARYLAND DEPARTMENT OF TRANSPORTATION
STATE HIGHWAY ADMINISTRATION
PROJECT MANAGEMENT DIVISION
APRIL 2015 1"= 100' SCALE
BACKGROUND
AERIAL
2011
SHEET 2

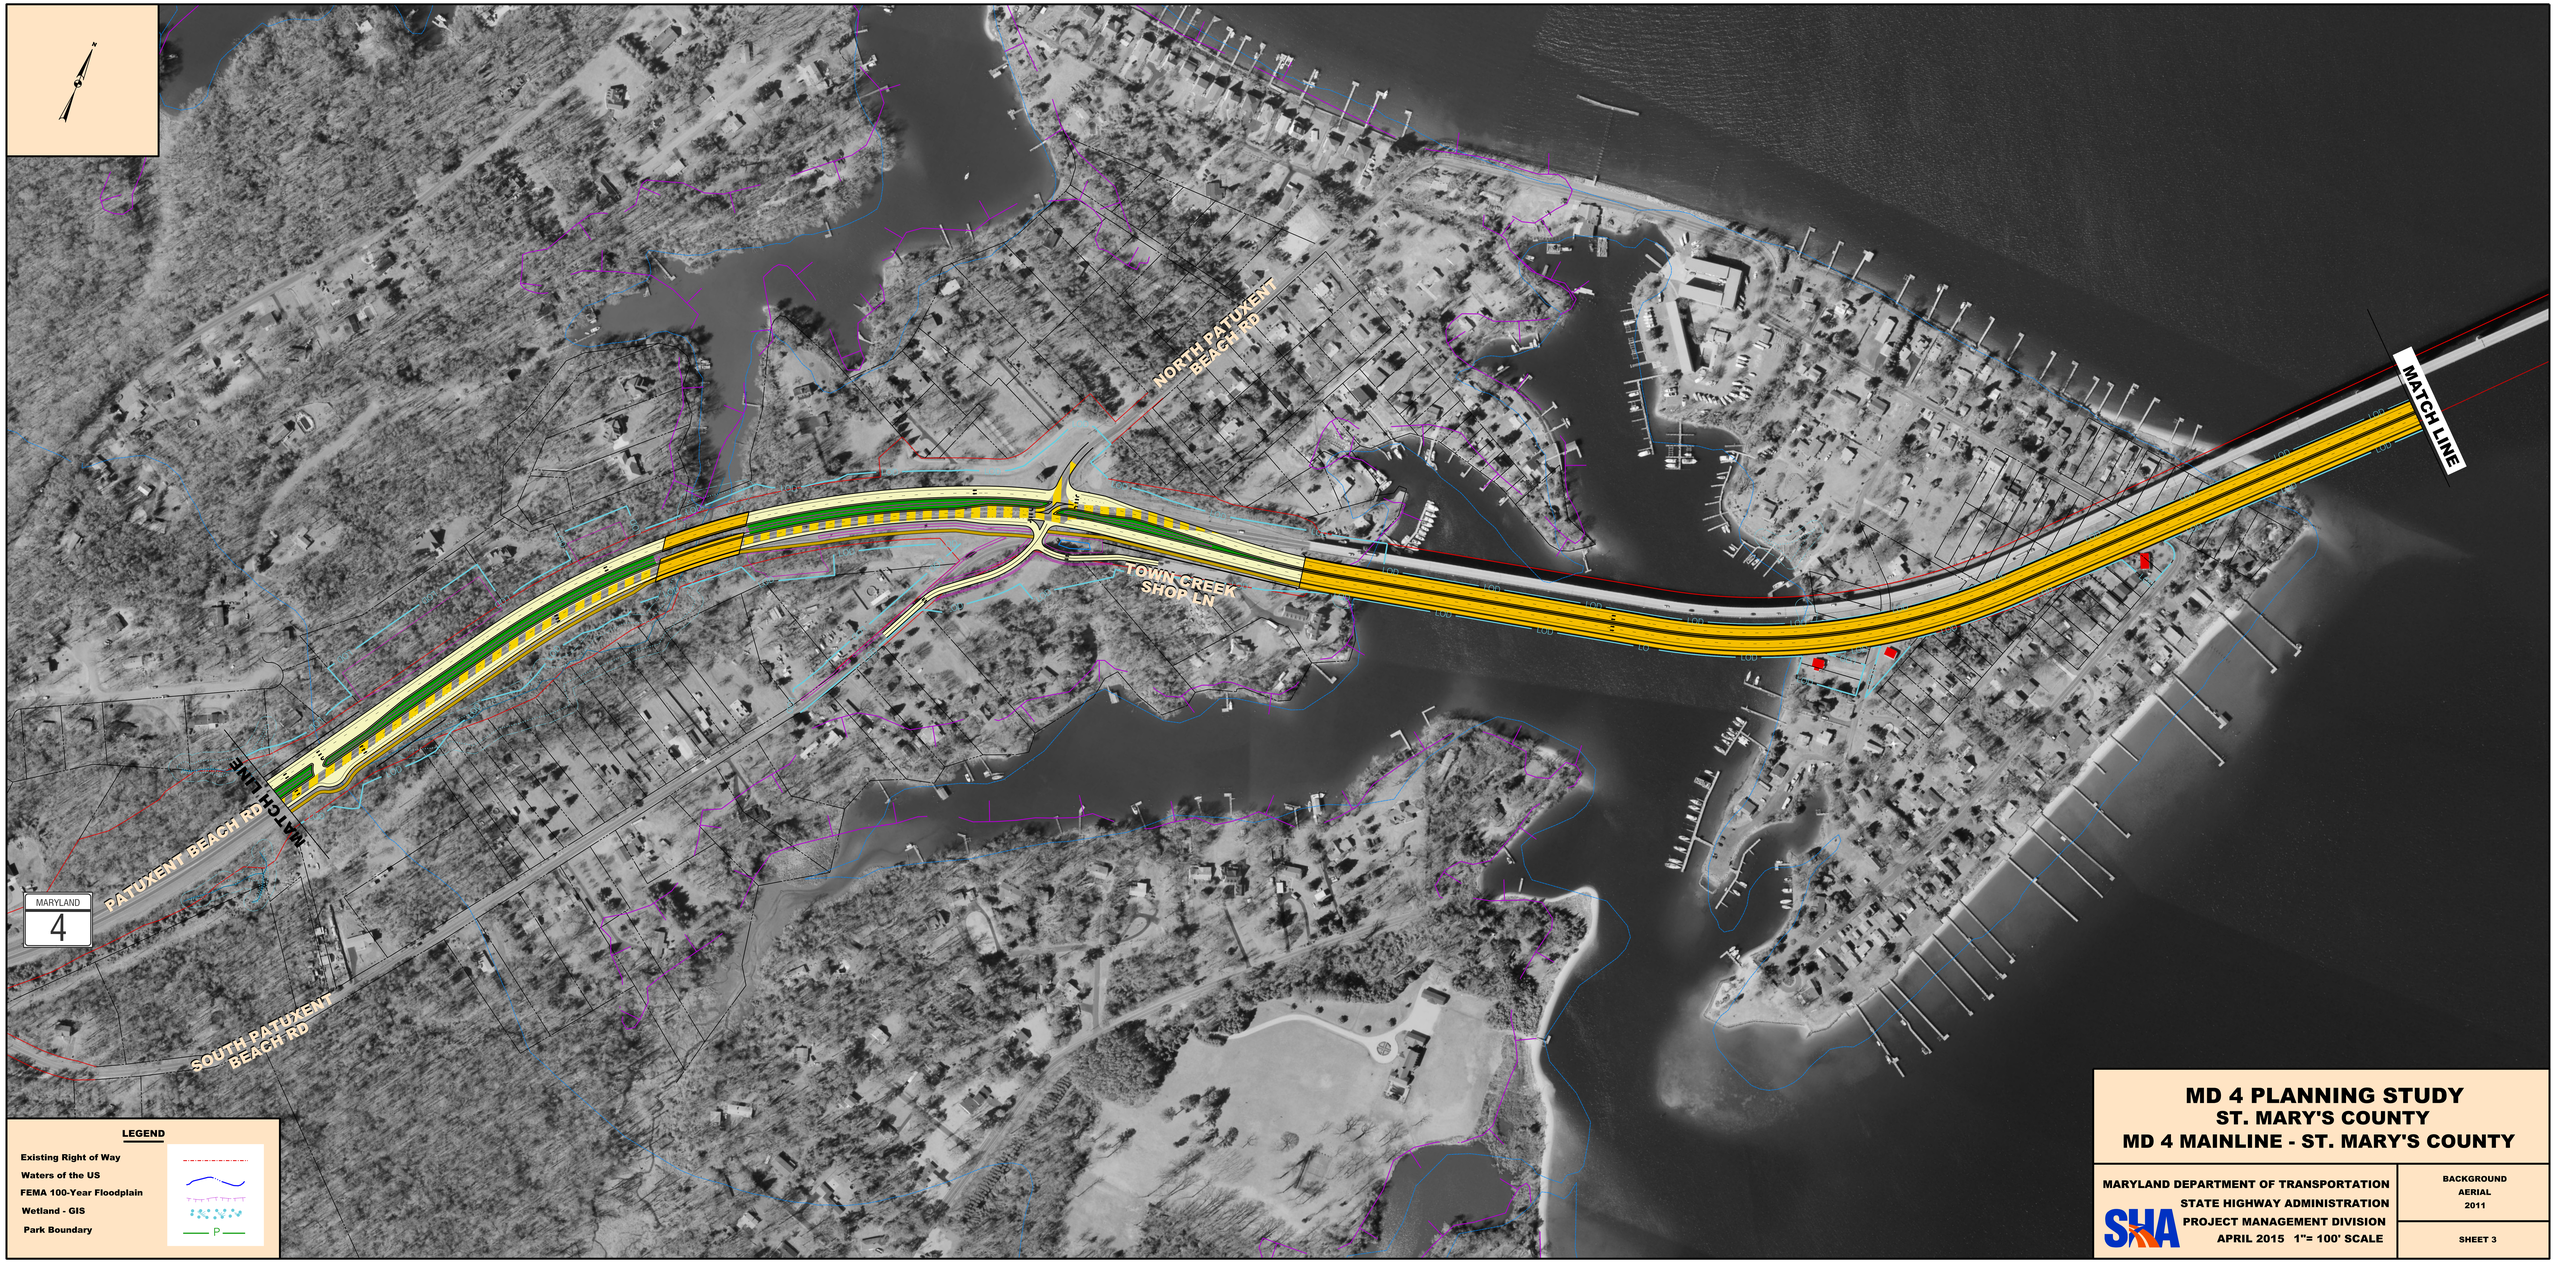
NORTH PATUXENT BEACH RD
TOWN CREEK SHOP LN
MATCH LINE
MATCH LINE
PATUXENT BEACH RD
SOUTH PATUXENT BEACH RD
MARYLAND
4
LEGEND
Existing Right of Way
Waters of the US
FEMA 100-Year Floodplain
Wetland - GIS
Park Boundary
MD 4 PLANNING STUDY
ST. MARY'S COUNTY
MD 4 MAINLINE - ST. MARY'S COUNTY
MARYLAND DEPARTMENT OF TRANSPORTATION
STATE HIGHWAY ADMINISTRATION
PROJECT MANAGEMENT DIVISION
APRIL 2015 1"= 100' SCALE
BACKGROUND
AERIAL
2011
SHEET 3

MATCH LINE
OVERLOOK RD
SOLOMONS ISLAND RD
HG TRUMAN RD
MARYLAND
4
CRESTON LN
7TH ST
PATUXENT POINT PKWY
HOLIDAY DR
A AVE
THOMAS JOHNSON RD
LORE RD
SOLOMONS ISLAND RD
LEGEND
Existing Right of Way
Waters of the US
FEMA 100-Year Floodplain
Wetland - GIS
Park Boundary
MD 4 PLANNING STUDY
CALVERT COUNTY
MD 4 MAINLINE - CALVERT COUNTY
MARYLAND DEPARTMENT OF TRANSPORTATION
STATE HIGHWAY ADMINISTRATION
PROJECT MANAGEMENT DIVISION
APRIL 2015 1"= 100' SCALE
BACKGROUND
AERIAL
2011
SHEET 4