# ALTERNATIVE 1: NO BUILD

US 50 CROSSING STUDY Ocean City

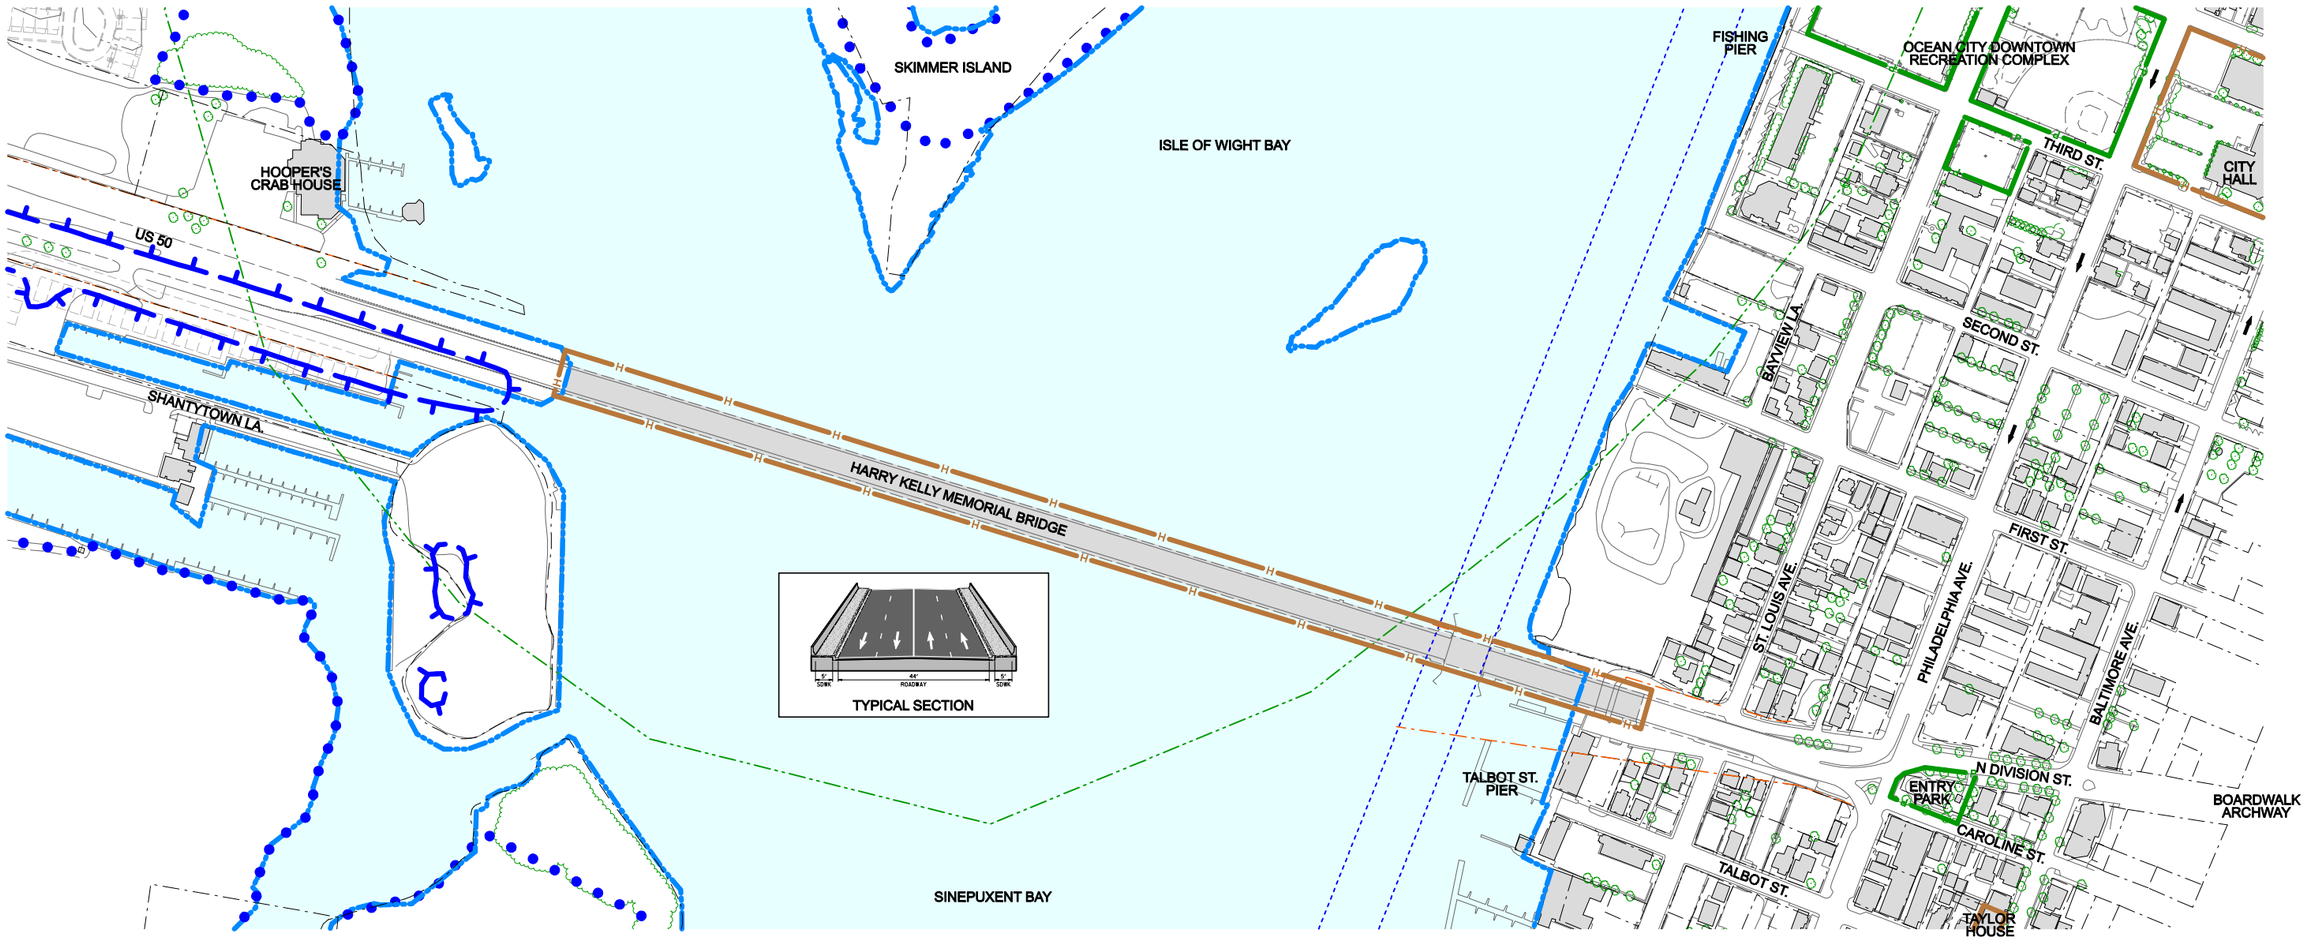


## LEGEND

- Proposed Roadway
- Proposed Bridge
- Proposed Drawbridge
- Proposed Right of Way
- Existing Right of Way
- Potential Residential Displacement
- Potential Commercial Displacement
- Property Line
- FEMA 100 Year Floodplain
- Wetland
- Waters of the U.S.
- Park Boundary
- National Historic Register Eligible
- 1/4 Mile Bird Colony Buffer
- Navigational Channel

**US 50 CROSSING STUDY**
**PRELIMINARY ALTERNATIVE 1**

MARYLAND DEPARTMENT OF TRANSPORTATION
STATE HIGHWAY ADMINISTRATION
PROJECT PLANNING DIVISION
SCALE: 1"=100'

BACKGROUND MAPPING SOURCE
MD SHA
DECEMBER 2005

JUNE 2006