REPLACEMENT OF SUPERSTRUCTURE AND REHABILITATION OF CONCRETE ARCH BRIDGE NO. 03109 ON US 40 OVER PATAPSCO RIVER

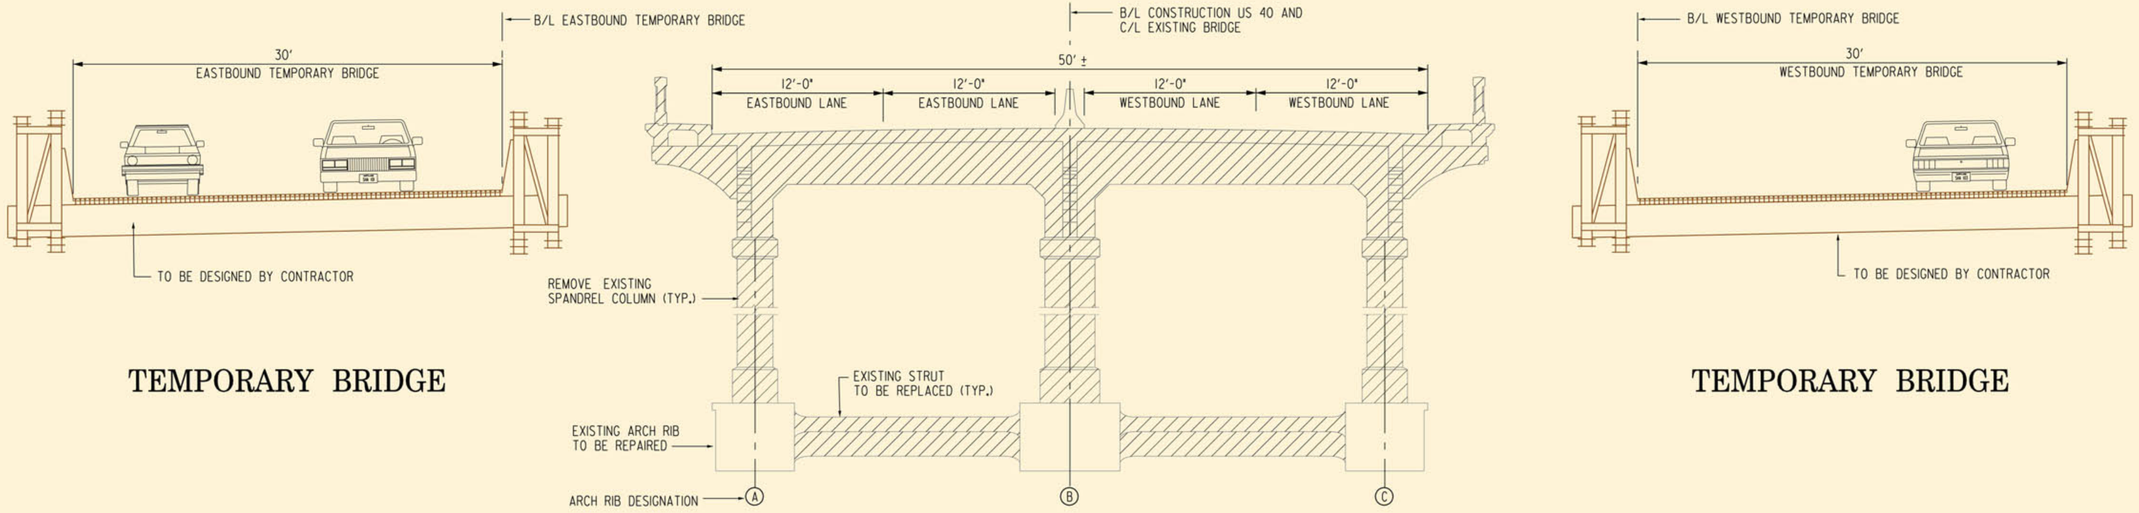

TEMPORARY BRIDGE

EXISTING BRIDGE

TEMPORARY BRIDGE

TEMPORARY CONDITION

N.T.S

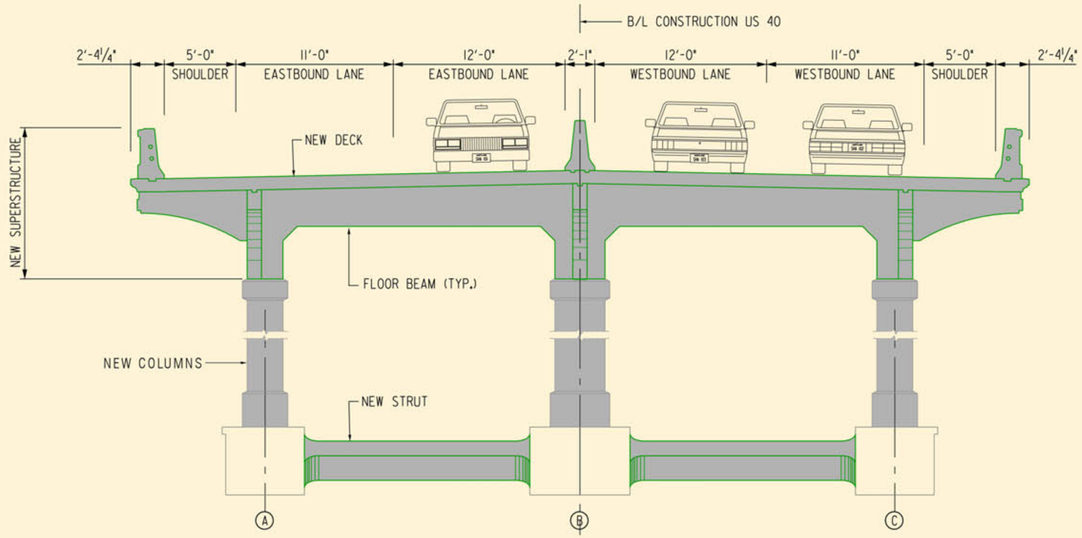

REHABILITATED BRIDGE

N.T.S

State Highway Administration
Maryland Department of Transportation