MINIMAL SHIFT CONCEPT DESIGN

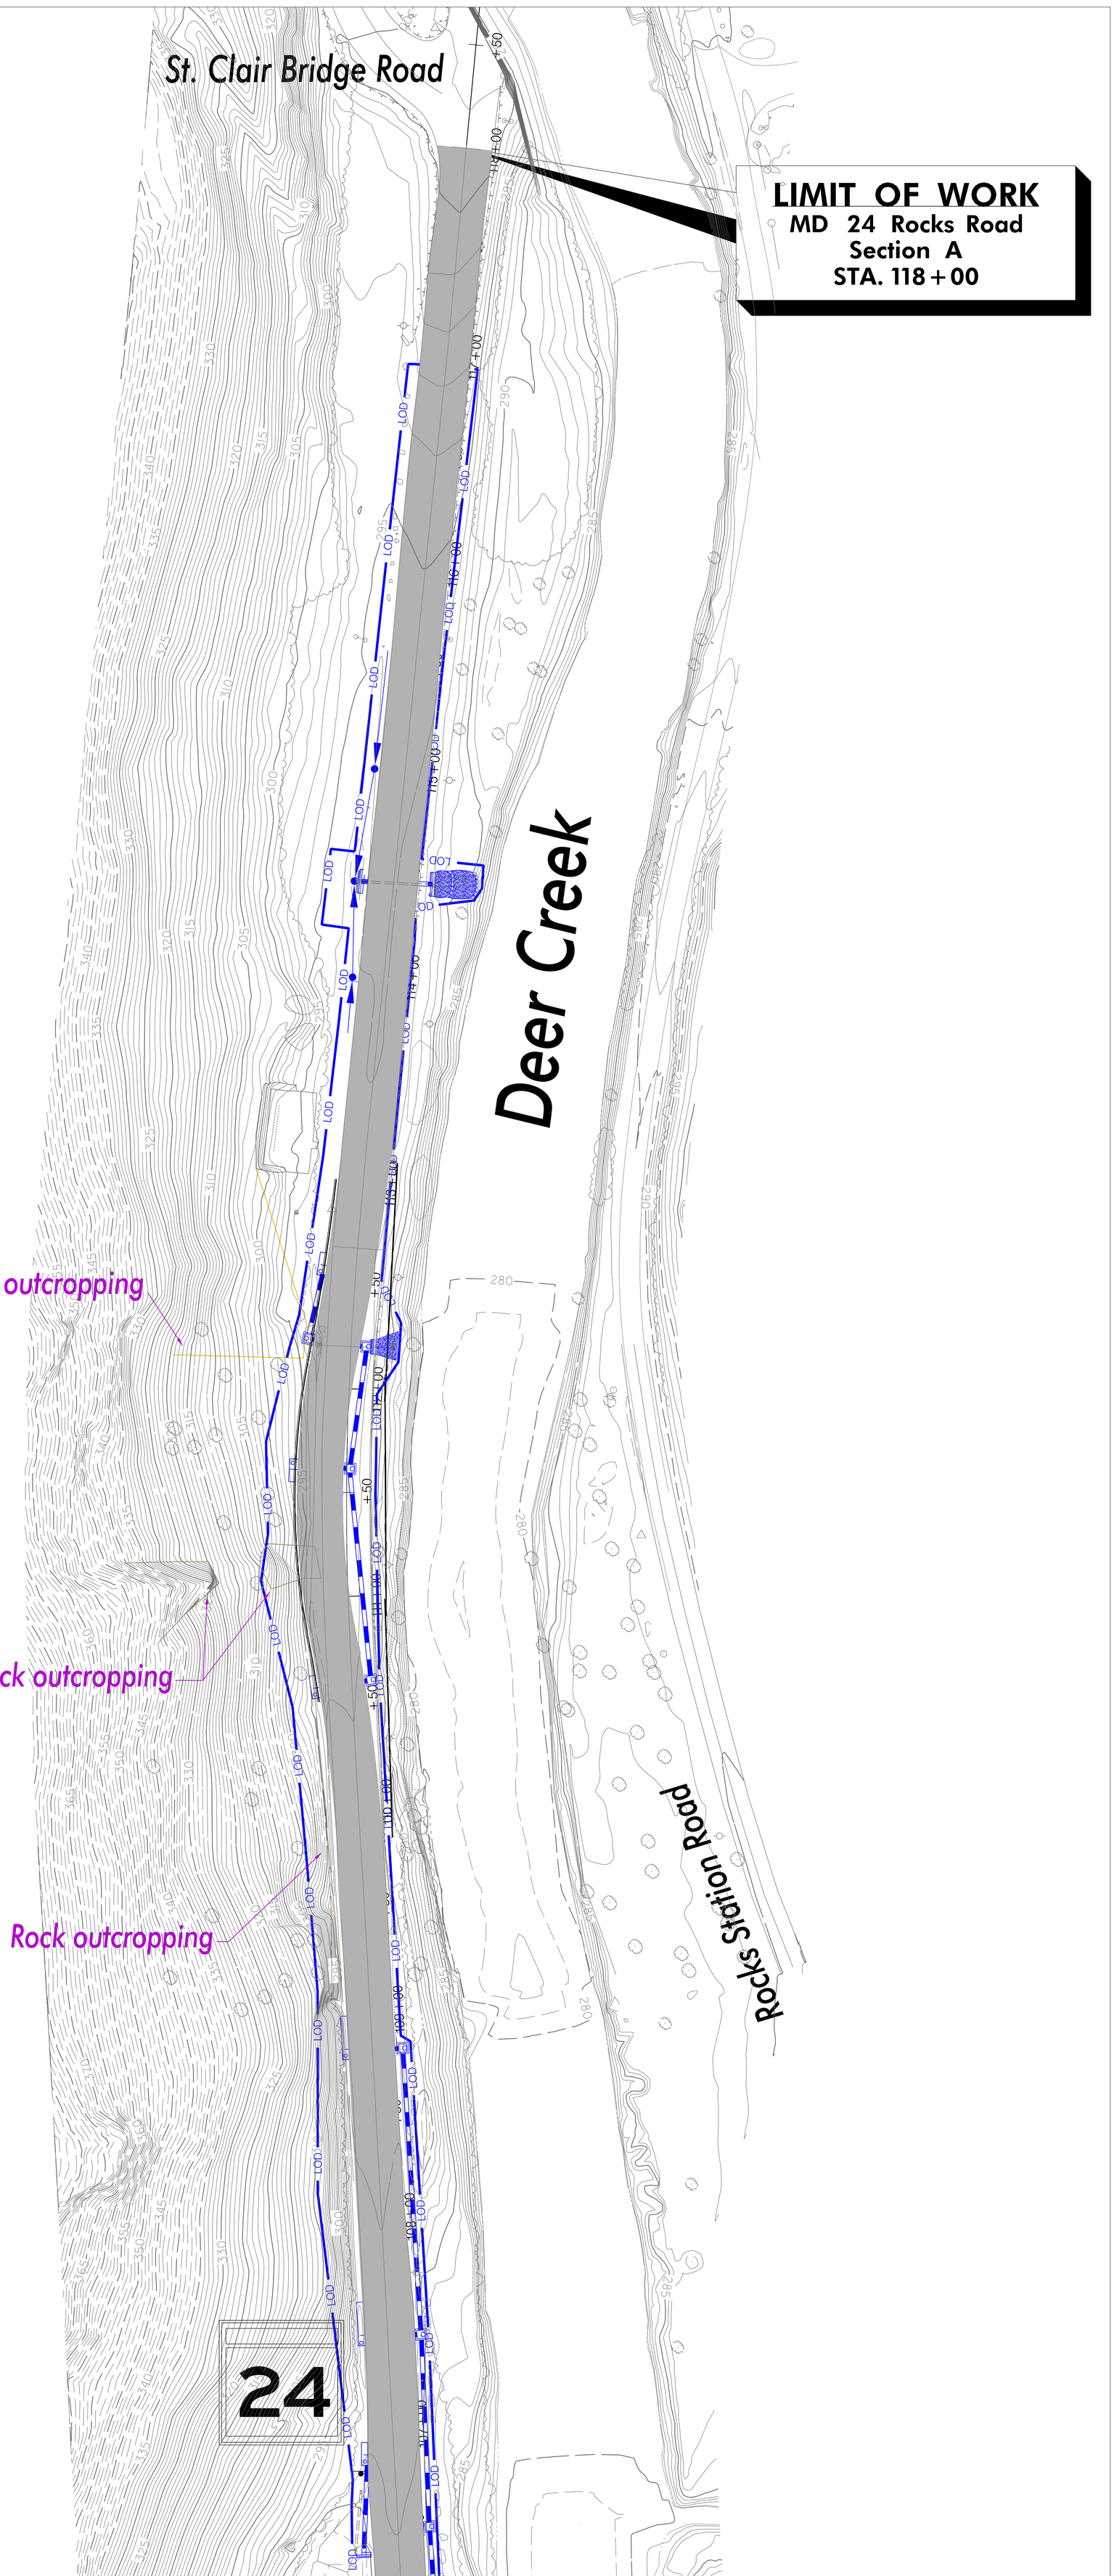

PROPOSED ROADWAY

LOD — LIMIT OF DISTRUBTANCE

PIPE/ CULVERT

PIPE OUTFALL PROTECTION

Rocks State Park

MD 24- Section A
Northern Area of Work
Harford County

Aerial Photography 2007 25 Scale