SLOPE STABILIZATION CONCEPT DESIGN

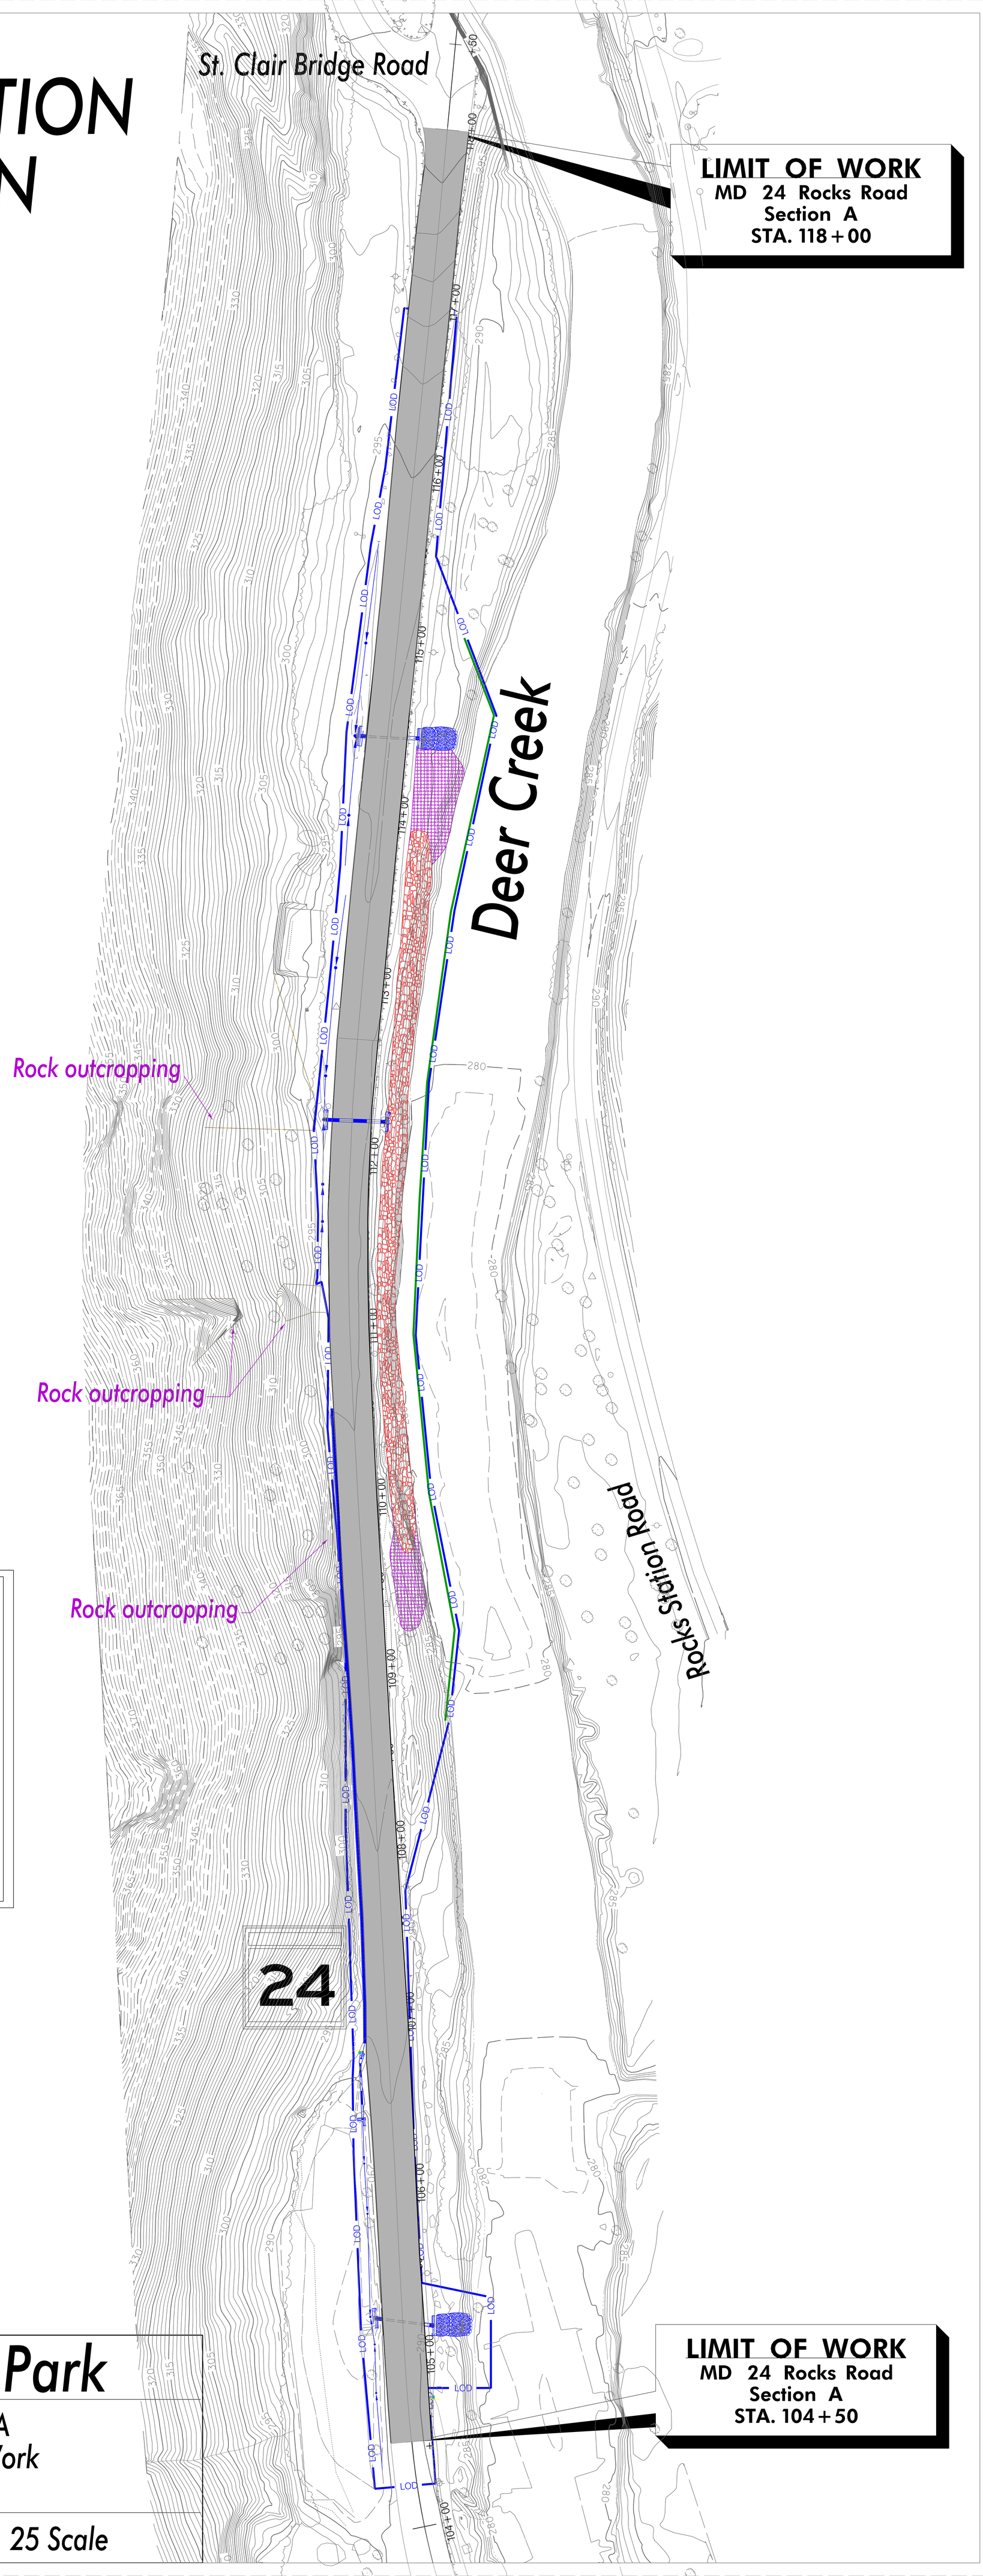

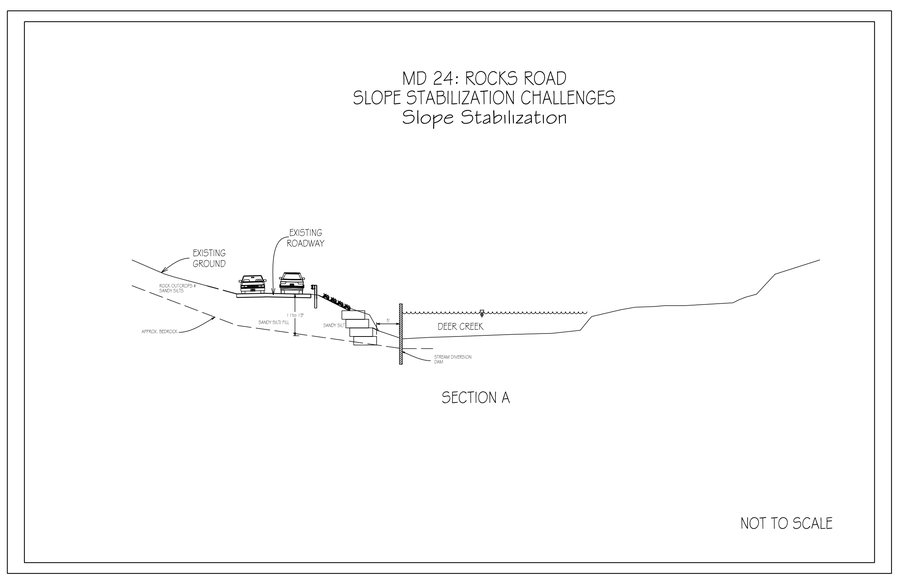

PROPOSED ROADWAY

LOD — LIMIT OF DISTRUBTANCE

STREAM DIVERSION DAM

PIPE/ CULVERT

PIPE OUTFALL PROTECTION

IMBRICATED STONE WALL

LANDSCAPE STABLIZATION/ SELECTIVE PLANTINGS

N W E S

Rocks State Park

MD 24- Section A
Northern Area of Work
Harford County

Aerial Photography 2007 25 Scale