SHA State Highway Administration
Maryland Department of Transportation

MARYLAND
32

LINDEN CHURCH INTERCHANGE - DESIGN BUILD

CONSTRUCTION STAGING

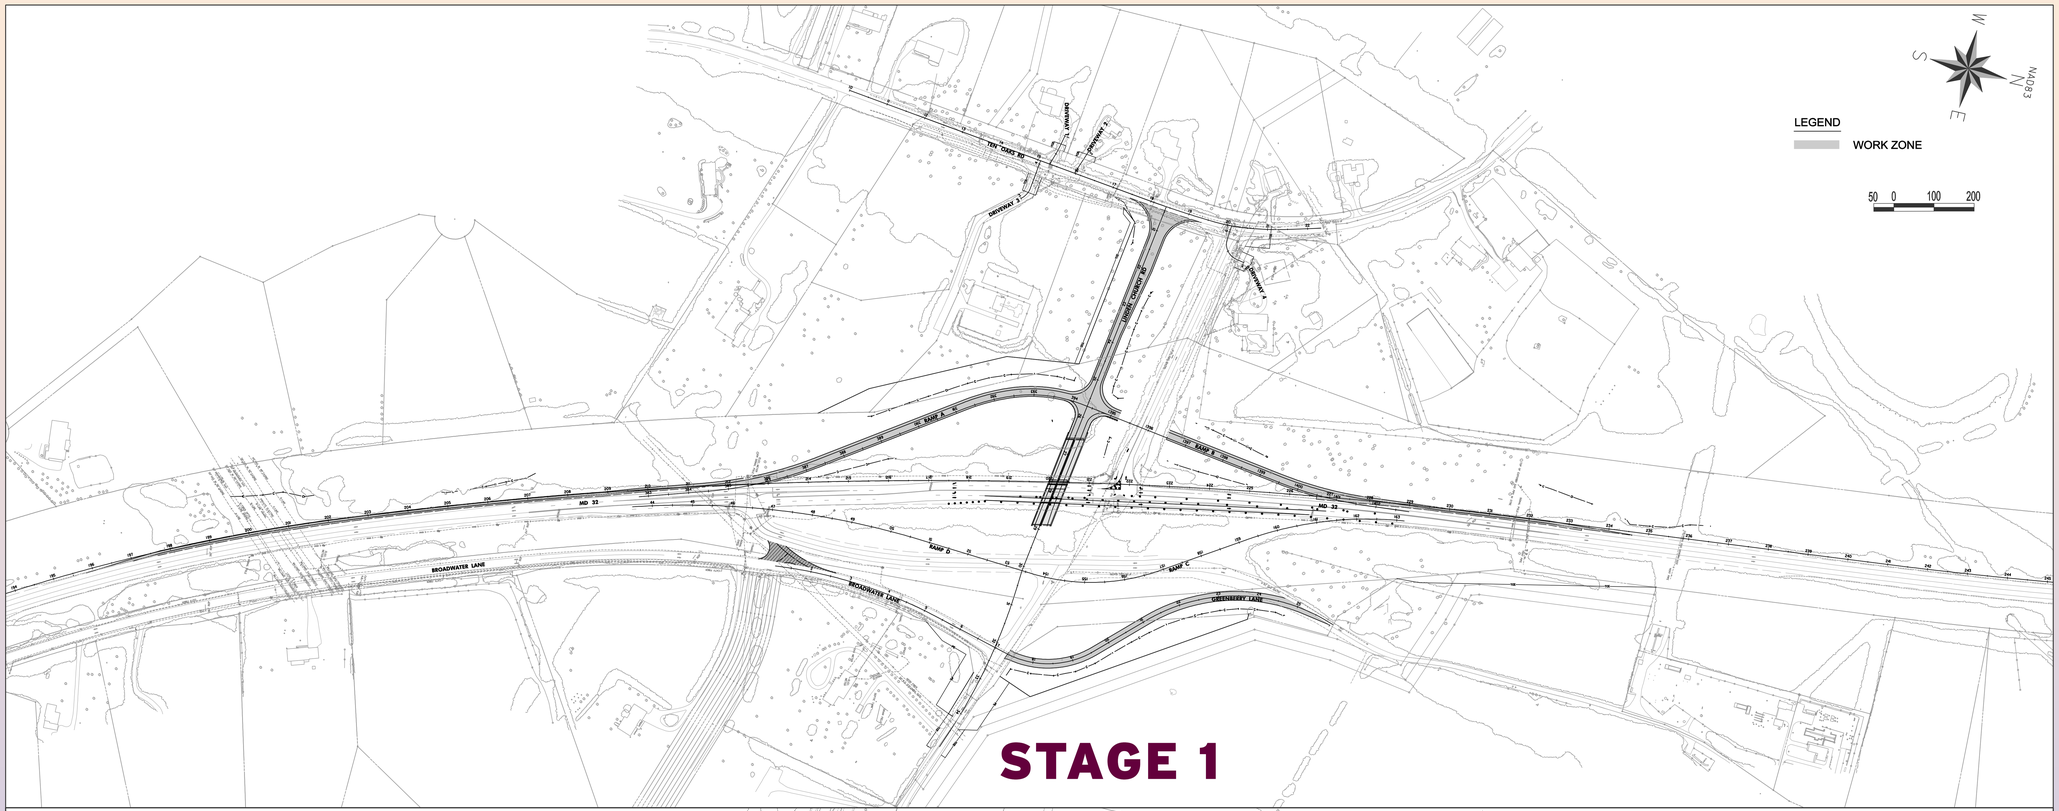

STAGE 1

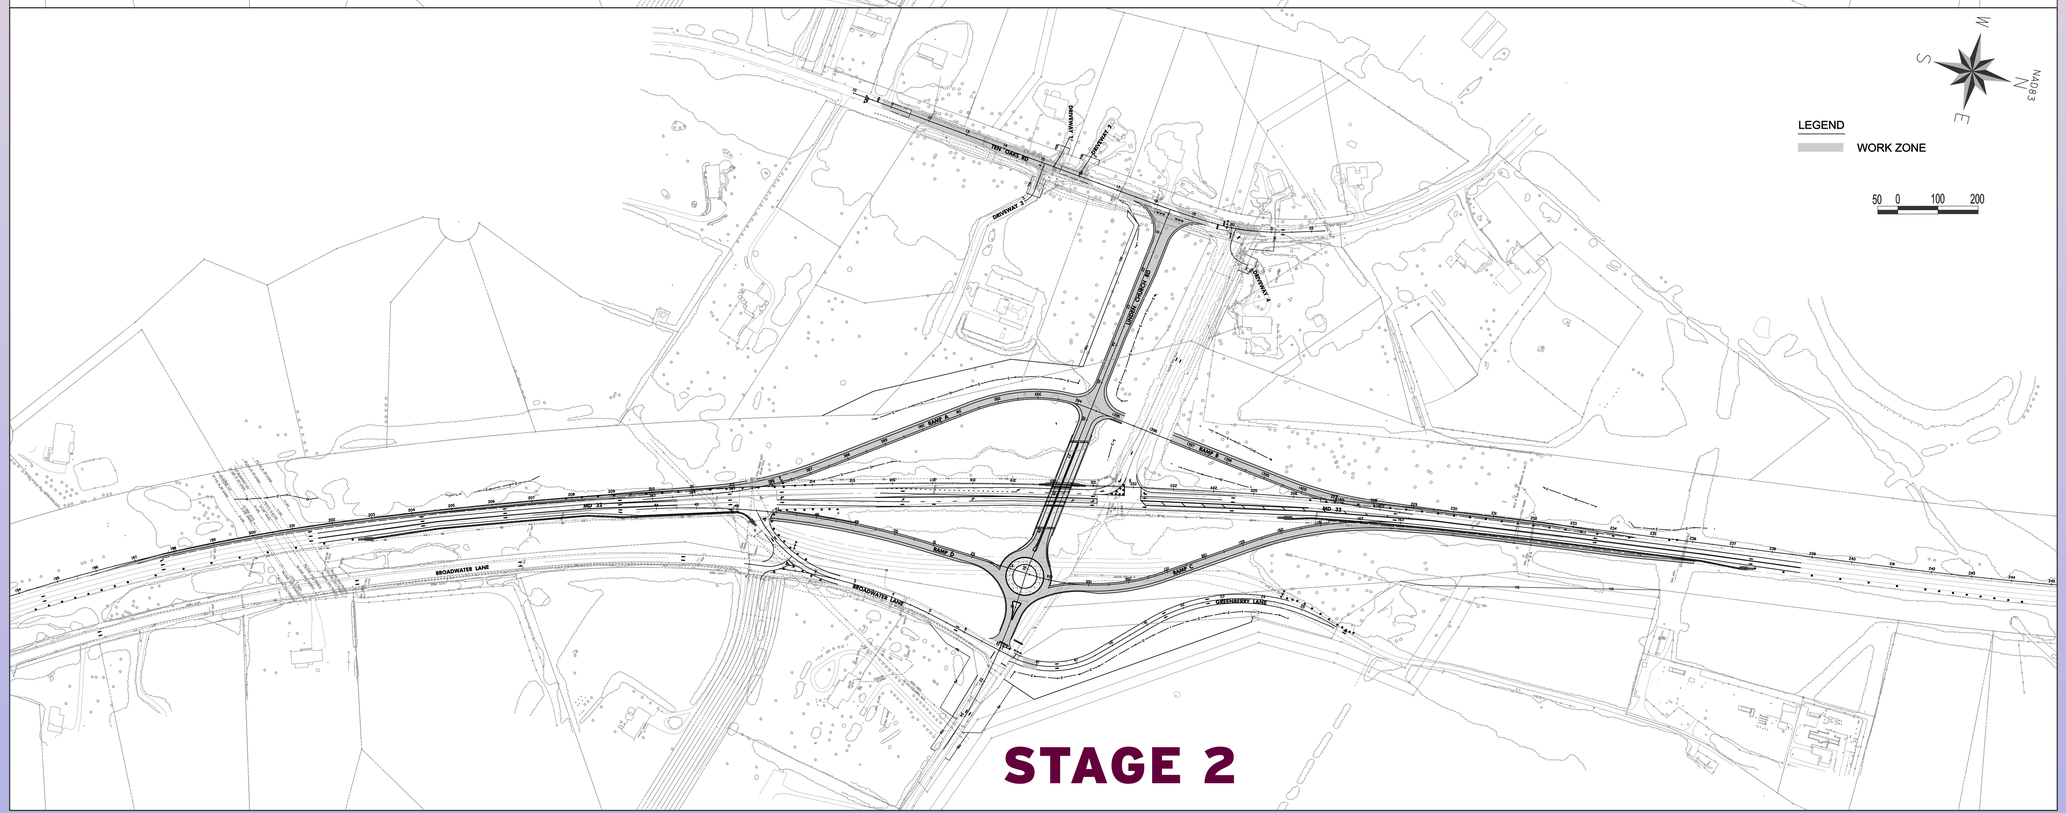

STAGE 2